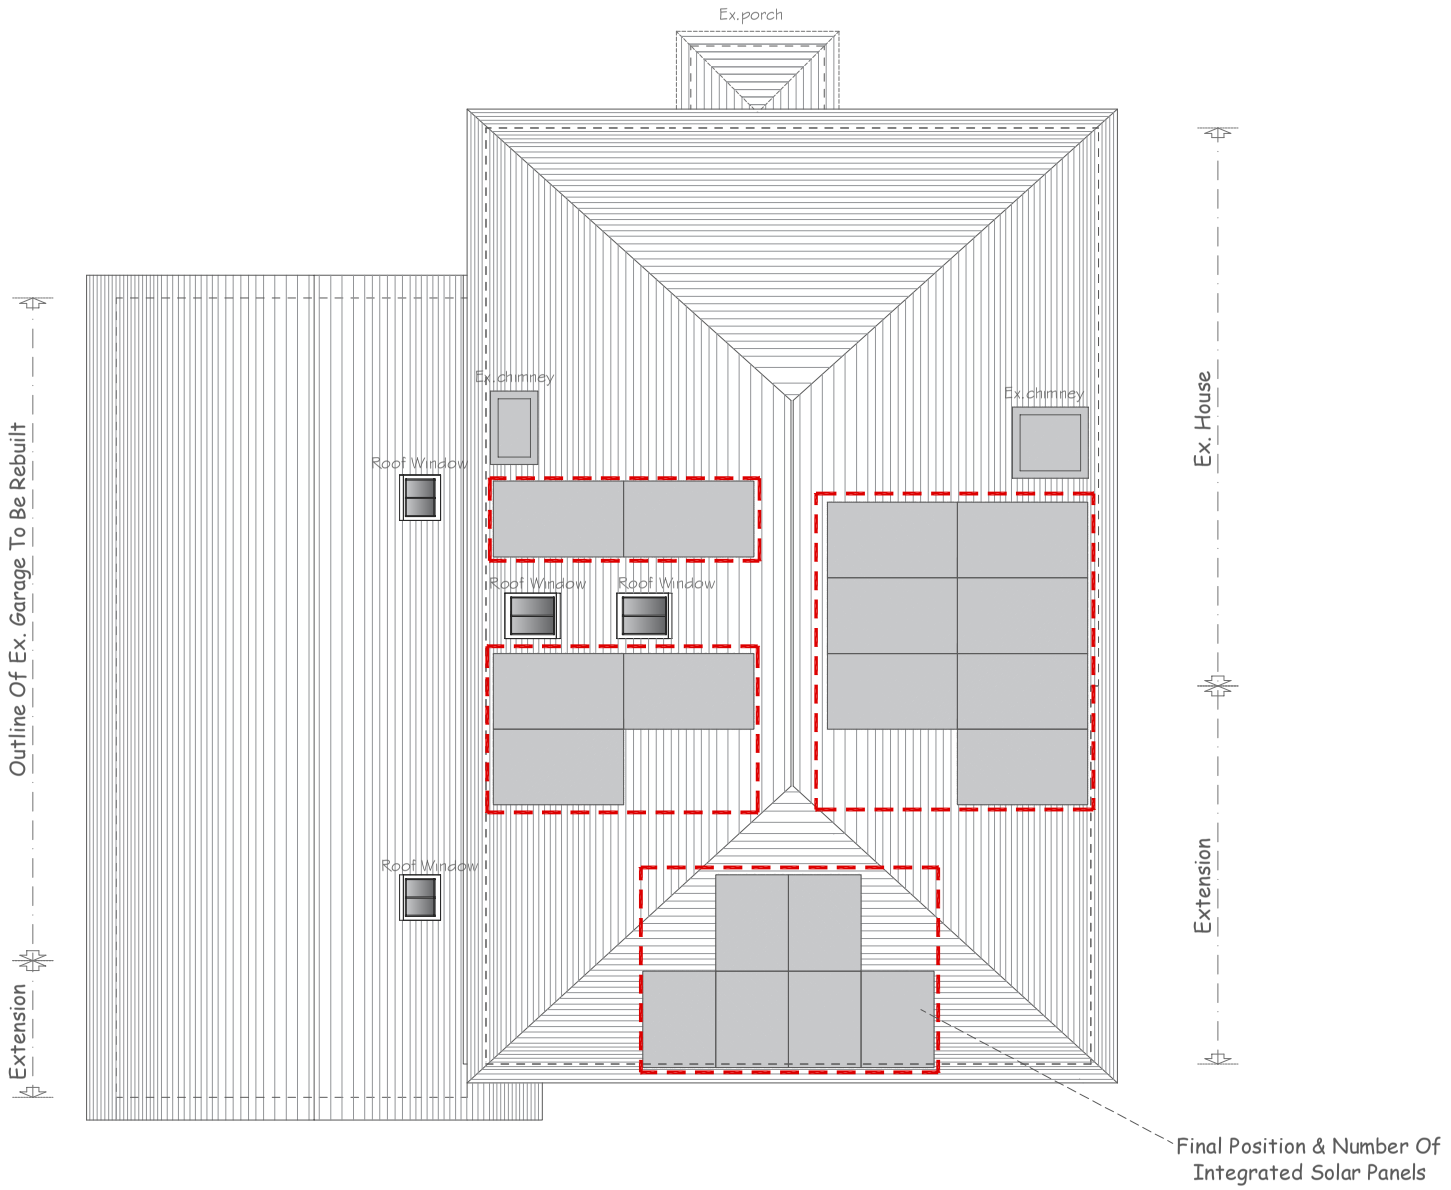


ROOF PLAN

0 2 4 6 8 10

SCALE 1:100
PHYSICAL SCALE IN METERS

PROPOSED ALTERATIONS & EXTENSION
FRIENDLY COTTAGE . PARK ROAD . SLINFOLD . RH13 0SD

For . Heather Reay & Peter Allsop

Job No: 676 . Scale: 1:100@A3 . Date: December 2022 . Dwg No: 676-104

This drawing has been prepared for the sole purpose of gaining planning permission and forms part of a set of drawings & documents. This drawing does not purport to sufficient information from which to build without the provision of a comprehensive drawings, specifications and schedule of works and adequate contractual arrangements. This drawing should not be used for any contractual purpose without the prior written permission of Pullen Architecture Ltd who will require to see and approve of all supporting documentation and all contractual arrangements prior to commencement of the works on site before written permission is given.

Do Not Scale from this drawing. This survey drawing has been measured by hand. All dimensions to be checked and verified on site prior to any manufacture or construction.

Any discrepancies between drawings & documents should be reported to Pullen Architecture Ltd. This drawing/ document should be read in conjunction with supporting drawings & documents produced by Pullen Architecture Ltd and other consultants.

This drawing does not purport to be a working or contractual drawing and should not be used for any building or contractual purposes.

North
W e
S

Planning Application Issue

REVISIONS:

Rev. / - 07.12.22 - Initial Design Ideas-Client Issue

Rev. A - 16.01.23 - Draft Planning Application Issue

Rev. B - 13.02.23 - Draft Planning Application Client Issue

Rev. C - 24.04.23 - Draft Planning Application Client Issue

Rev. D - 06.06.23 - Revised Draft Planning Application Client Issue

Rev. E - 28.06.23 - Planning Application Issue

Rev. F - 05.03.25 - Planning Amendments

ROOF PLAN

PULLEN
ARCHITECTURE

41-42 Southgate Place . Chichester
West Sussex . PO19 1ET
Tel 01243 859510
office@pullenarchitecture.co.uk
www.pullenarchitecture.co.uk