



West side/ Elevation/section
party wall with 1 Percy Road

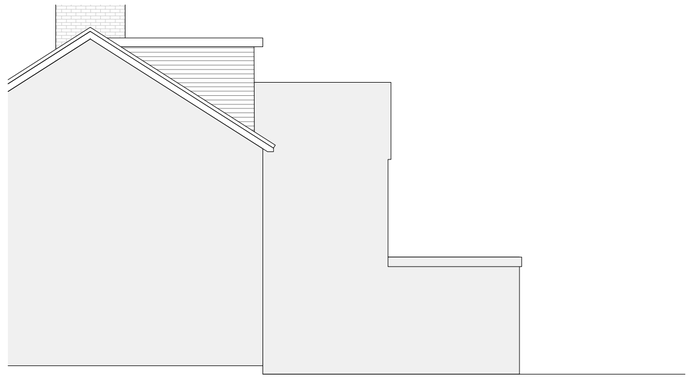


South rear Elevation

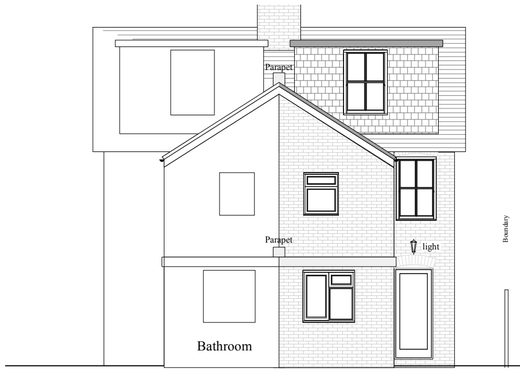


East side/front Elevation



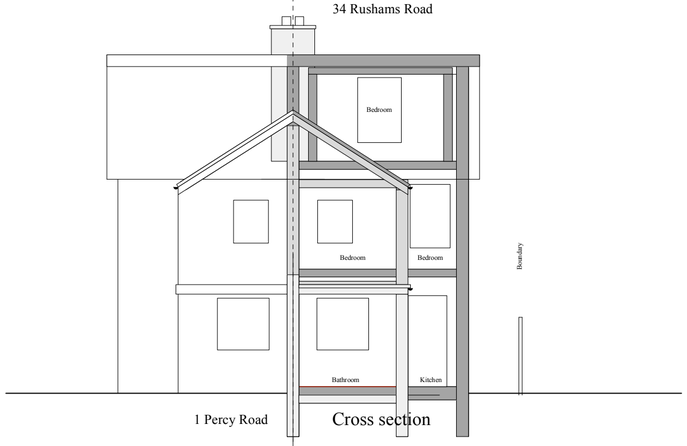



Cross section

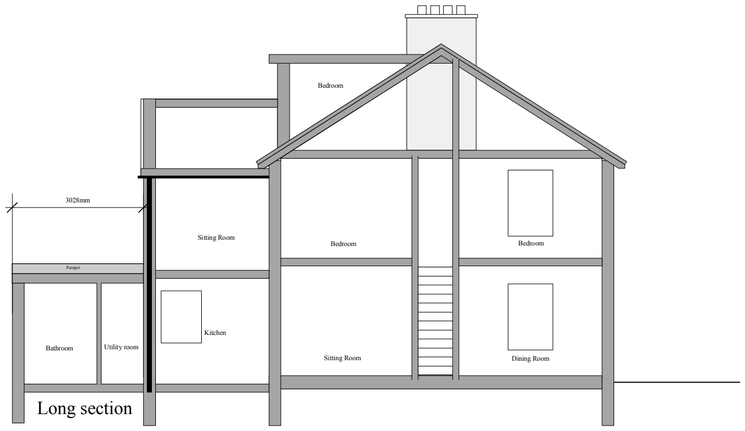

Long section

Front Elevation
Percy Road

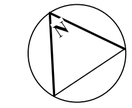

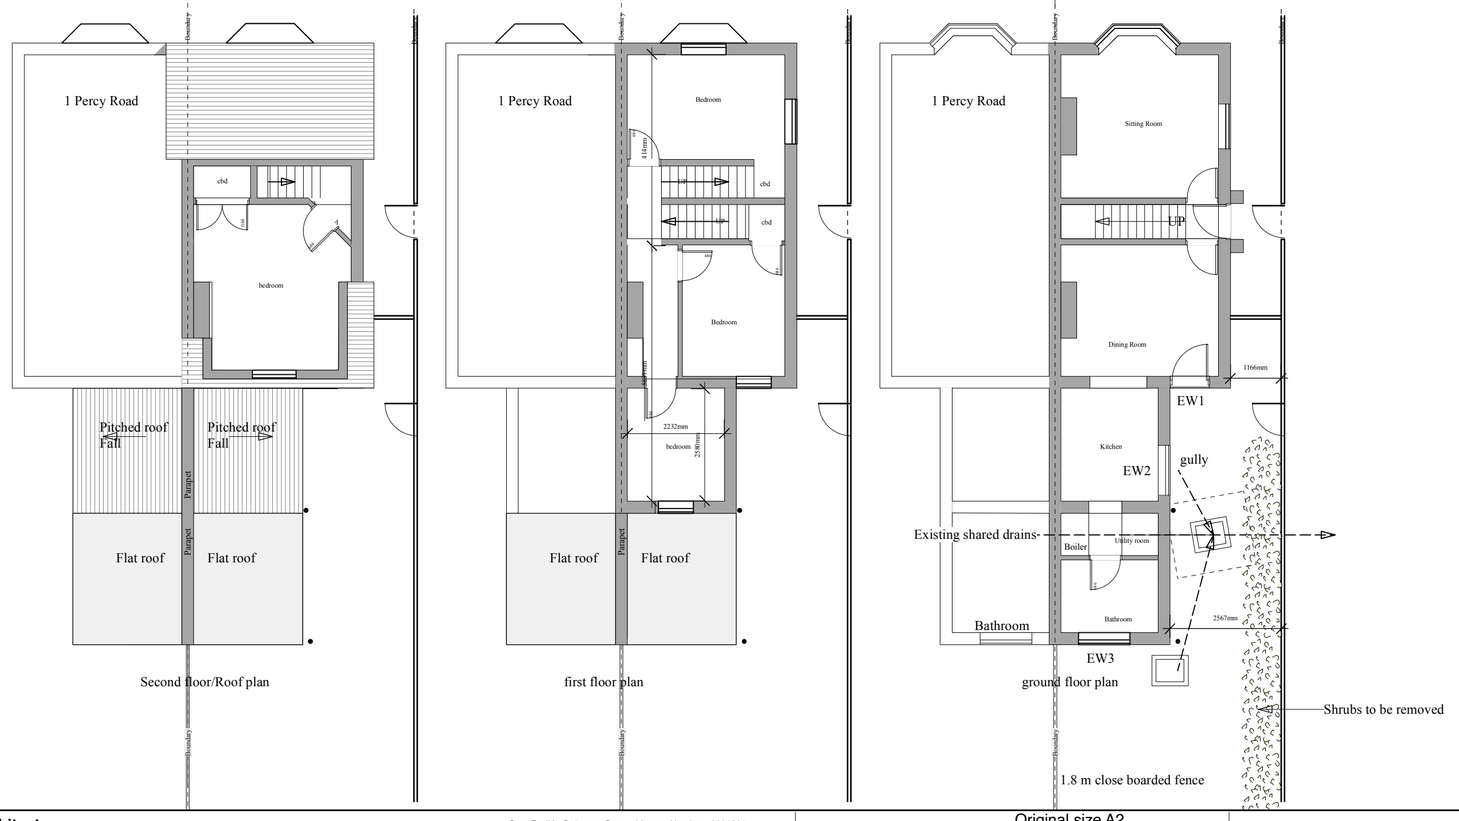

Second floor/Roof plan

first floor plan

ground floor plan

Materials
Existing
Pitched roof:- Interlocking tiles.
Flat roof:- Bitumen felt
Walls:- Facing brickwork and Facing brickwork painted white.
Windows and doors double glazed white UPVC.

Proposed
Pitched roof :- Interlocking tiles
Flat roof:- Bitumen felt or GRP
Walls:- Facing brickwork to match existing.
Windows and doors double glazed white UPVC.

Sara Rudkin RIBA Architect
5 Thornden Cowfold Horsham West Sussex, RH13 8AG Tel: 01403 864 530.
e-mail: sararudkin@btinternet.com www.sararudkin.co.uk
Revisions:

Sara Rudkin Ordnance Survey Licence Number 100053651

Original size A2

0 5 10

Scale bar 1/100. Measures 10 metres

This drawing is Copyright: Refer to Architect concerning Licence for use.

Title of project: Construct single storey side/rear extensions

Client: **Mr and Mrs Keen**
Location: **32 Rushams Road Horsham RH12 2NX**

Date: **August 2024** Drawn : **SER** Scale(s): **1:100**

Title: **Existing floor plans, elevations, sections.**
Drawing No: **Keen/24/02**