


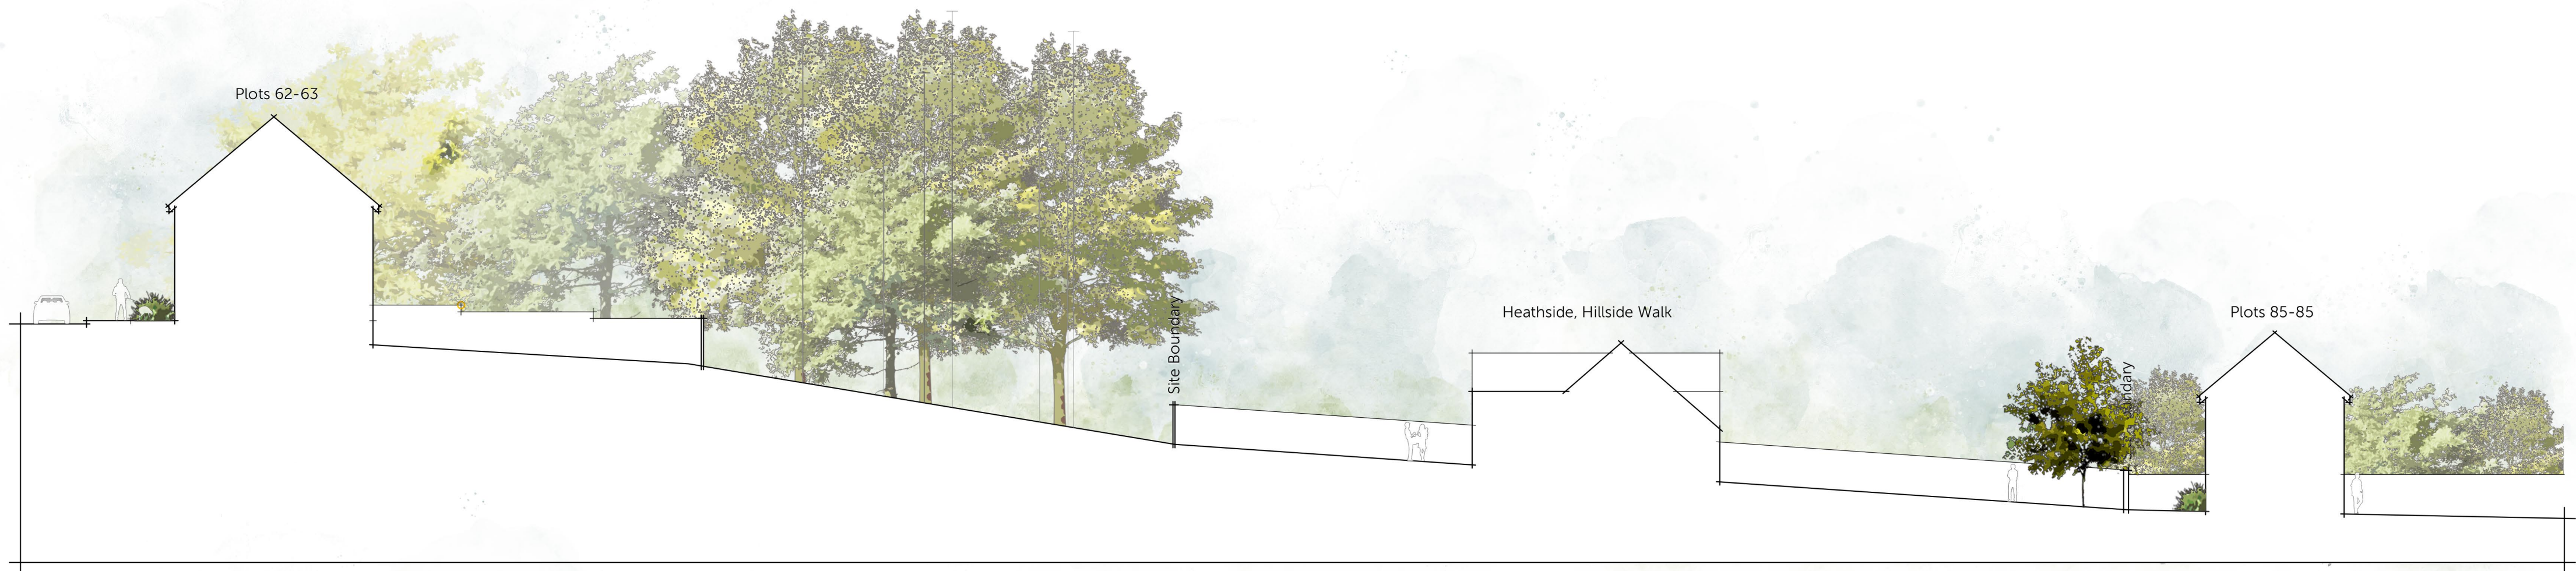

Indicative Site Section A-A. Adjacent Site Boundary





Key Plan



Indicative Site Section B-B. Central Open Space



Indicative Site Section C-C. Central Open Space

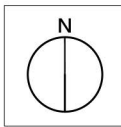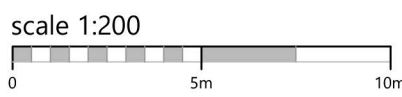

Romsey T:01794 367703
Portishead T:01275 407000
London T:01794 367703

www.thrivearchitects.co.uk

This drawing is the copyright of Thrive Architects Ltd ©. All rights reserved. Ordnance Survey Data © Crown Copyright. All rights reserved. Licence No. 100007359. Permission is granted to scale from this drawing for the purposes of **Local Authority Planning Applications only**. For all other purposes DO NOT scale from this drawing. Contractors, Sub-contractors and suppliers are to check all relevant dimensions and levels of the site and building before commencing any shop drawings or building work. Any discrepancies should be recorded to the Architect. Where applicable this drawing is to be read in conjunction with the Consultants' drawings / Clients' Construction Specification.

Rev	Description
A	Planning Issue.
B	Updated with additional section.

Date	Au	Ch
09.09.25	CMI	-
19.03.26	CMI	-

Project **Land at Thakeham Tiles, Storrington**
Drawing **Indicative Site Sections**

Client	Thakeham Tiles Ltd		
Job no.	THAK230417	Date	26.08.25
Dwg no.	ISS-01	Rev.	B
Author	CMI	Checked	-
Status	PRELIMINARY	Scale	1:200 at A1
Client ref.		Office	Romsey

