



Street Scene A-A
Datum 25.000

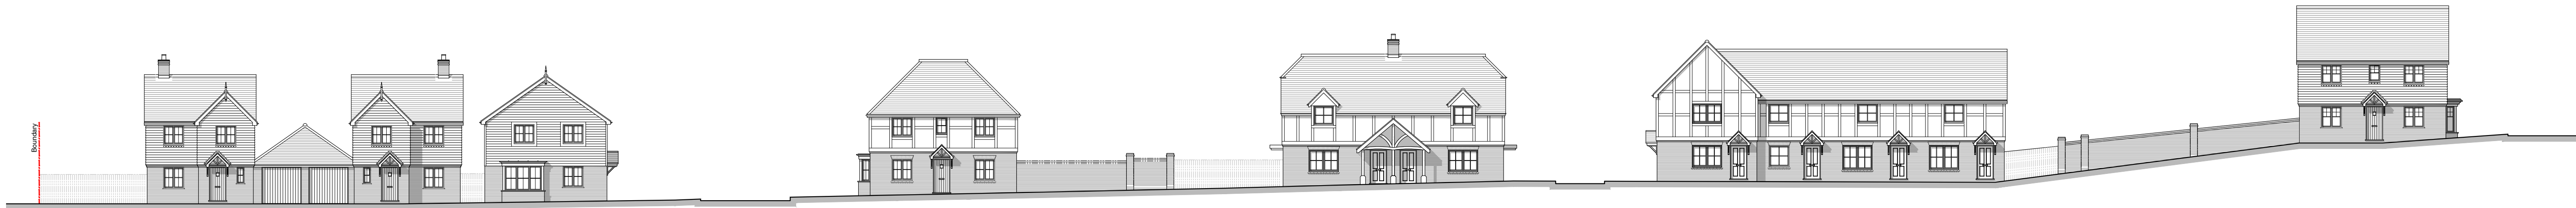

Street Scene B-B
Datum 25.000




Street Scene C-C
Datum 25.000

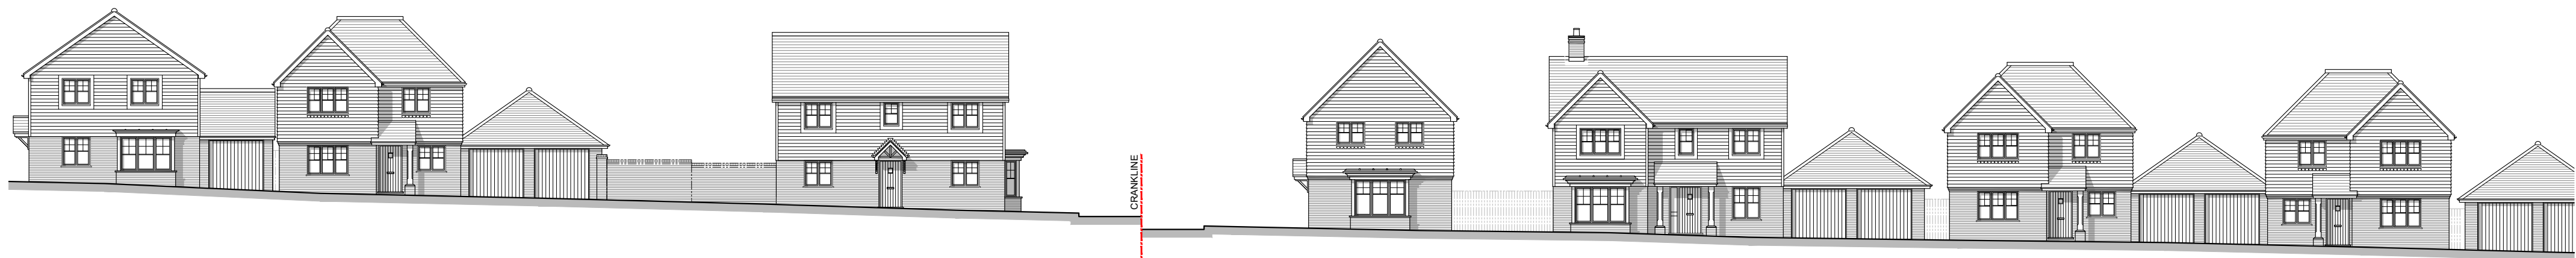

Street Scene D-D
Datum 28.000



Street Scene D-D
Datum 28.000

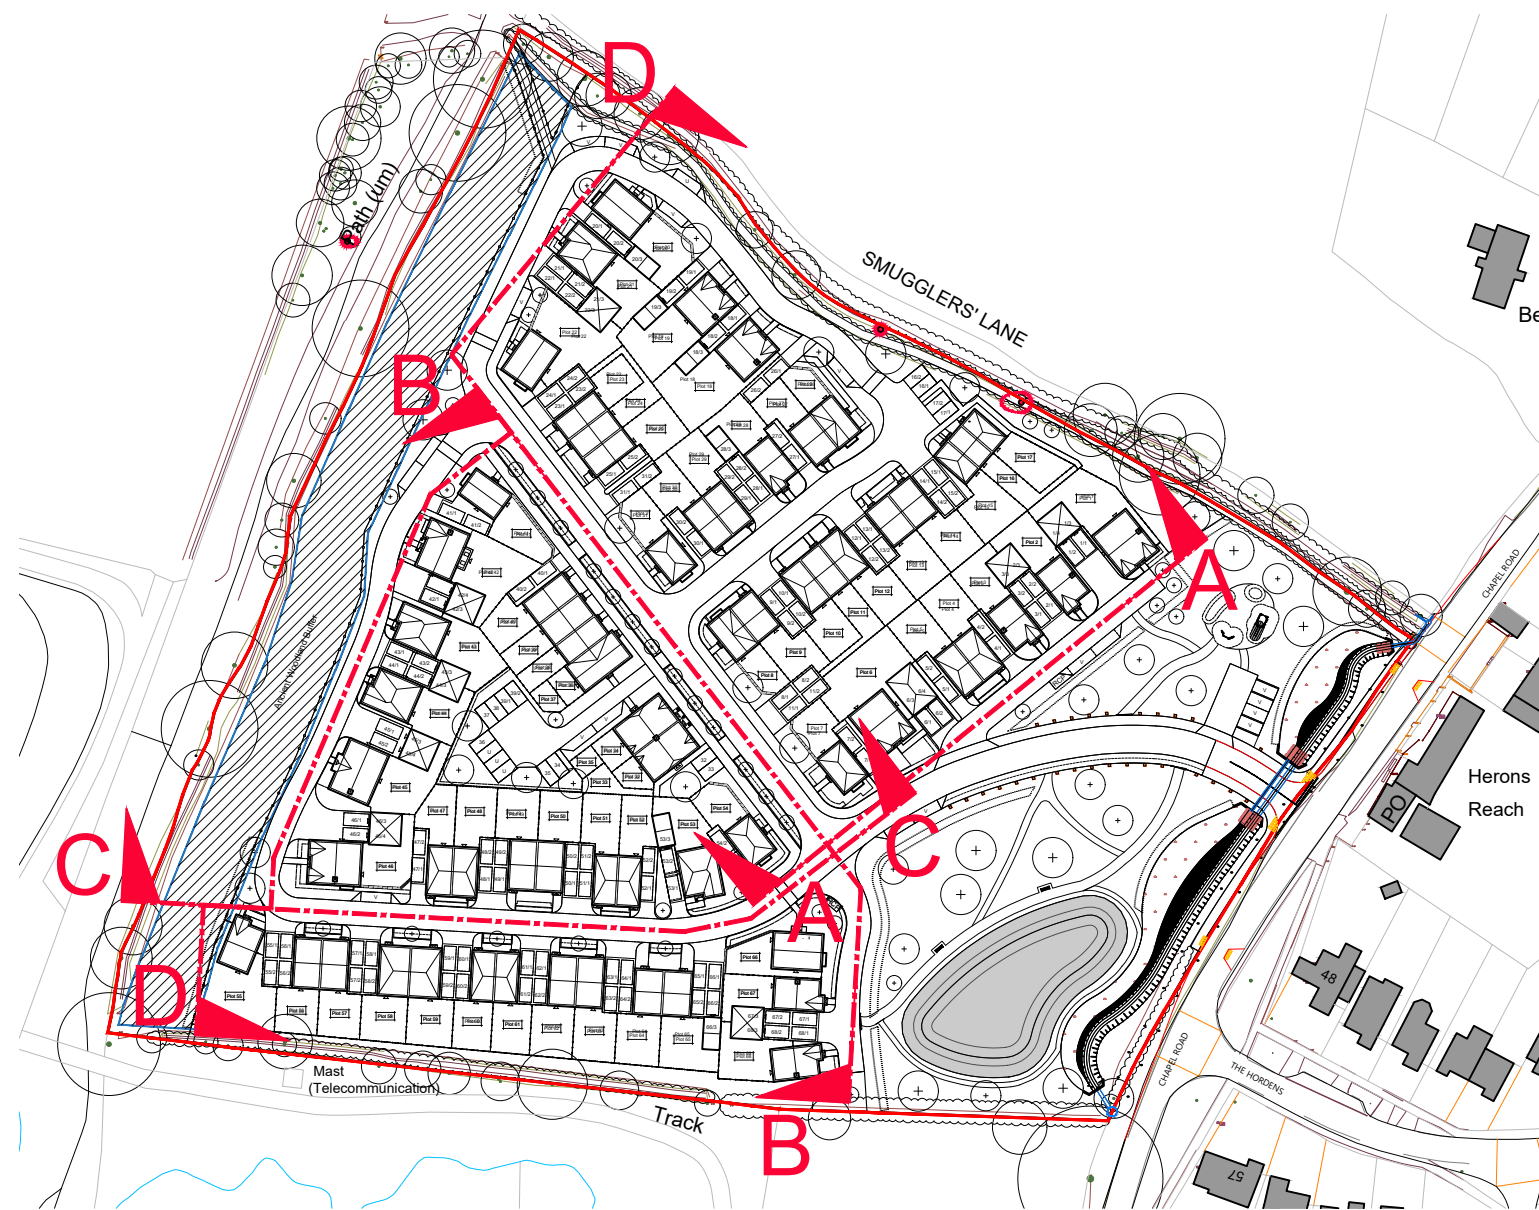

Site Key Plan
Scale 1:1500

REV.	DATE	REVISIONS:	BY	REV.	DATE	REVISIONS:	BY	STATUS:
A	08/09/25	Revisions based on amendments to site layout.	AM					
B	26/03/26	Revisions based on amendments to site layout.	CL					
C	19/05/26	Plot 36-37 amended to Client's comments.	CL					
D	20/05/26	Plots 7, 54 & 32-40 amended to Client's comments.	AM					
E	20/05/26	Plot 36-40 amended to Client's comments.	AM					
F	15/06/26	Chimneys added to plots 18, 19, 42, 45 and 46	AL					

© COPYRIGHT EXISTS ON THE DESIGNS AND INFORMATION SHOWN ON THIS DRAWING

This drawing may be scaled or cross referenced to the scale bar for planning application purposes only. Do not scale for any other purpose, use figured dimensions only. Subject to site survey and all necessary consents. All dimensions to be checked by user and any discrepancies, errors or omissions to be reported to the Architect before work commences. This drawing is to be read in conjunction with all other relevant materials.

OS Licence No. AC0000851327

CLIENT: Miller Homes		PROJECT: Barns Green, Horsham	
SCALE: 1:200 (A1 ORIGINAL)		DRAWING: Street Elevations	
DRAWN: AM	24088	P109	F
DATE: 01/08/25			



Broadmeade House, Farnham Business Park,
Weydon Lane, Farnham, Surrey GU9 8QT.
info@osparchitecture.com www.osparchitecture.com
Tel: 01252 267878

©OSP Architecture Limited Company Registration No. 1070911