

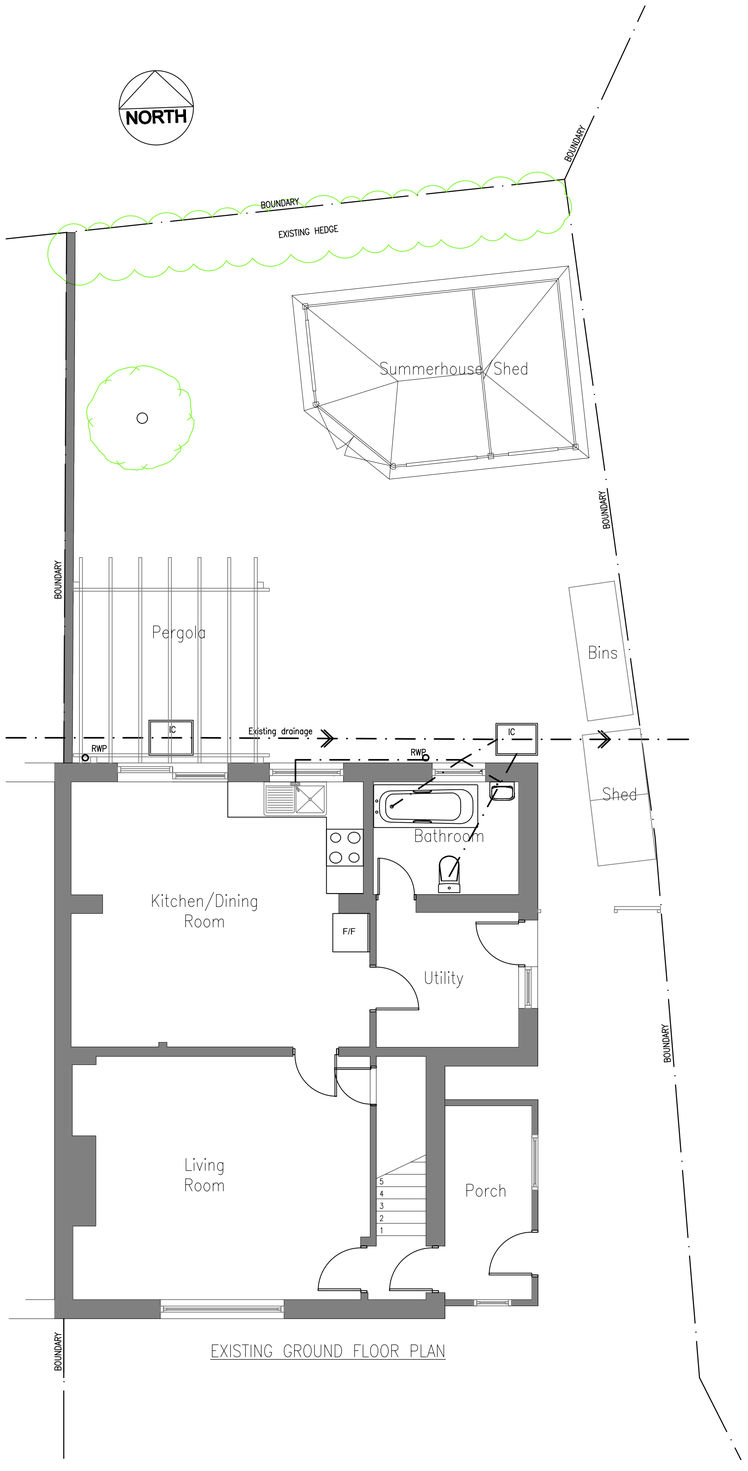



EXISTING GROUND FLOOR PLAN

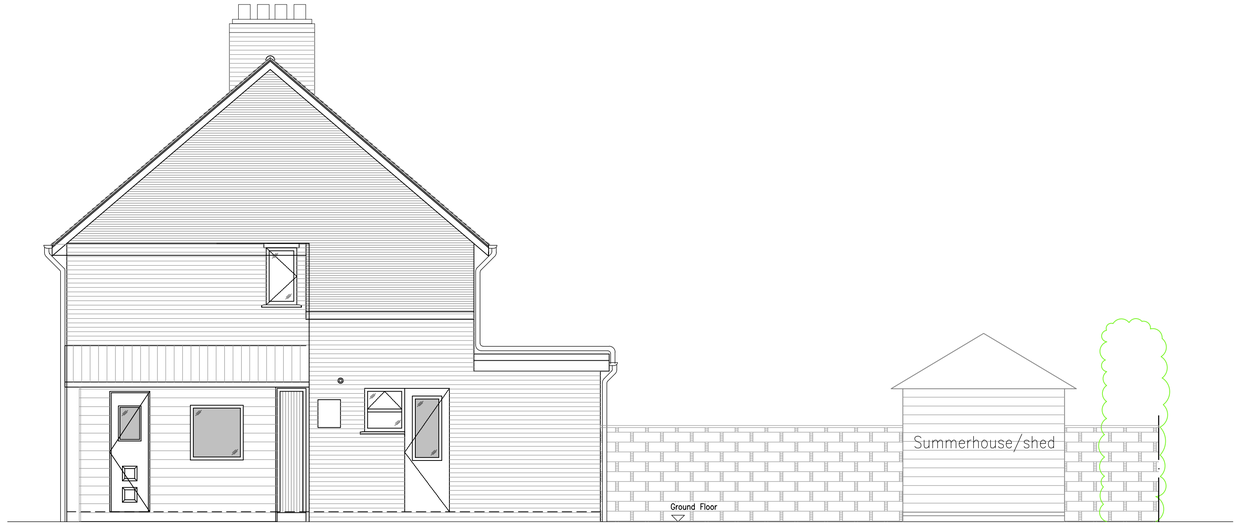

EXISTING (EAST) SIDE ELEVATION

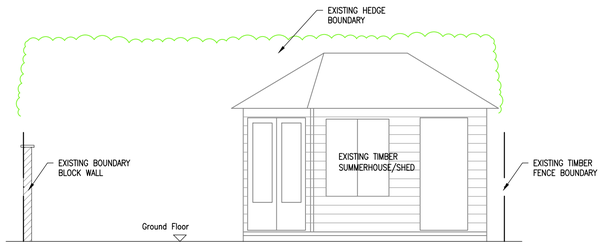

EXISTING (SOUTH) REAR ELEVATION

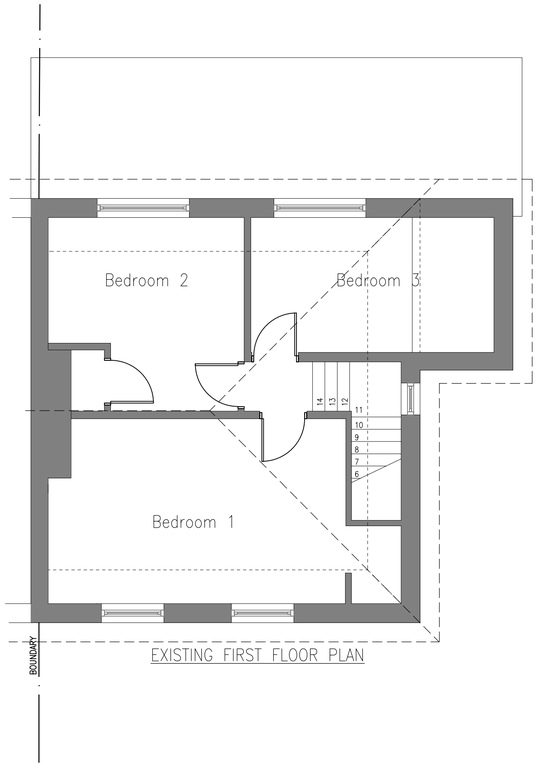

EXISTING FIRST FLOOR PLAN



EXISTING (SOUTH) FRONT ELEVATION



EXISTING (NORTH) REAR ELEVATION

0mm 500 1000 1500 2000 2500
1:50 @ A1

REV.	DATE	DESCRIPTION
A	01.10.2024	PLANNING ISSUE

CLIENT
MR M NGUYEN

ARCHITECT
-

PROJECT TITLE
2 THORNSCROFT
STEYNING, BN44 3RP

DRAWING TITLE
EXISTING FLOOR PLANS AND ELEVATIONS

SCALE AT A1	DATE	DRAWN
1:50	OCT 2024	MVN
		CHECKED

PROJECT NO.	DRAWING NO.	REV.
24001	02	A

ORIGINAL DRAWING SIZE A1 – PLOT AT 1:1