
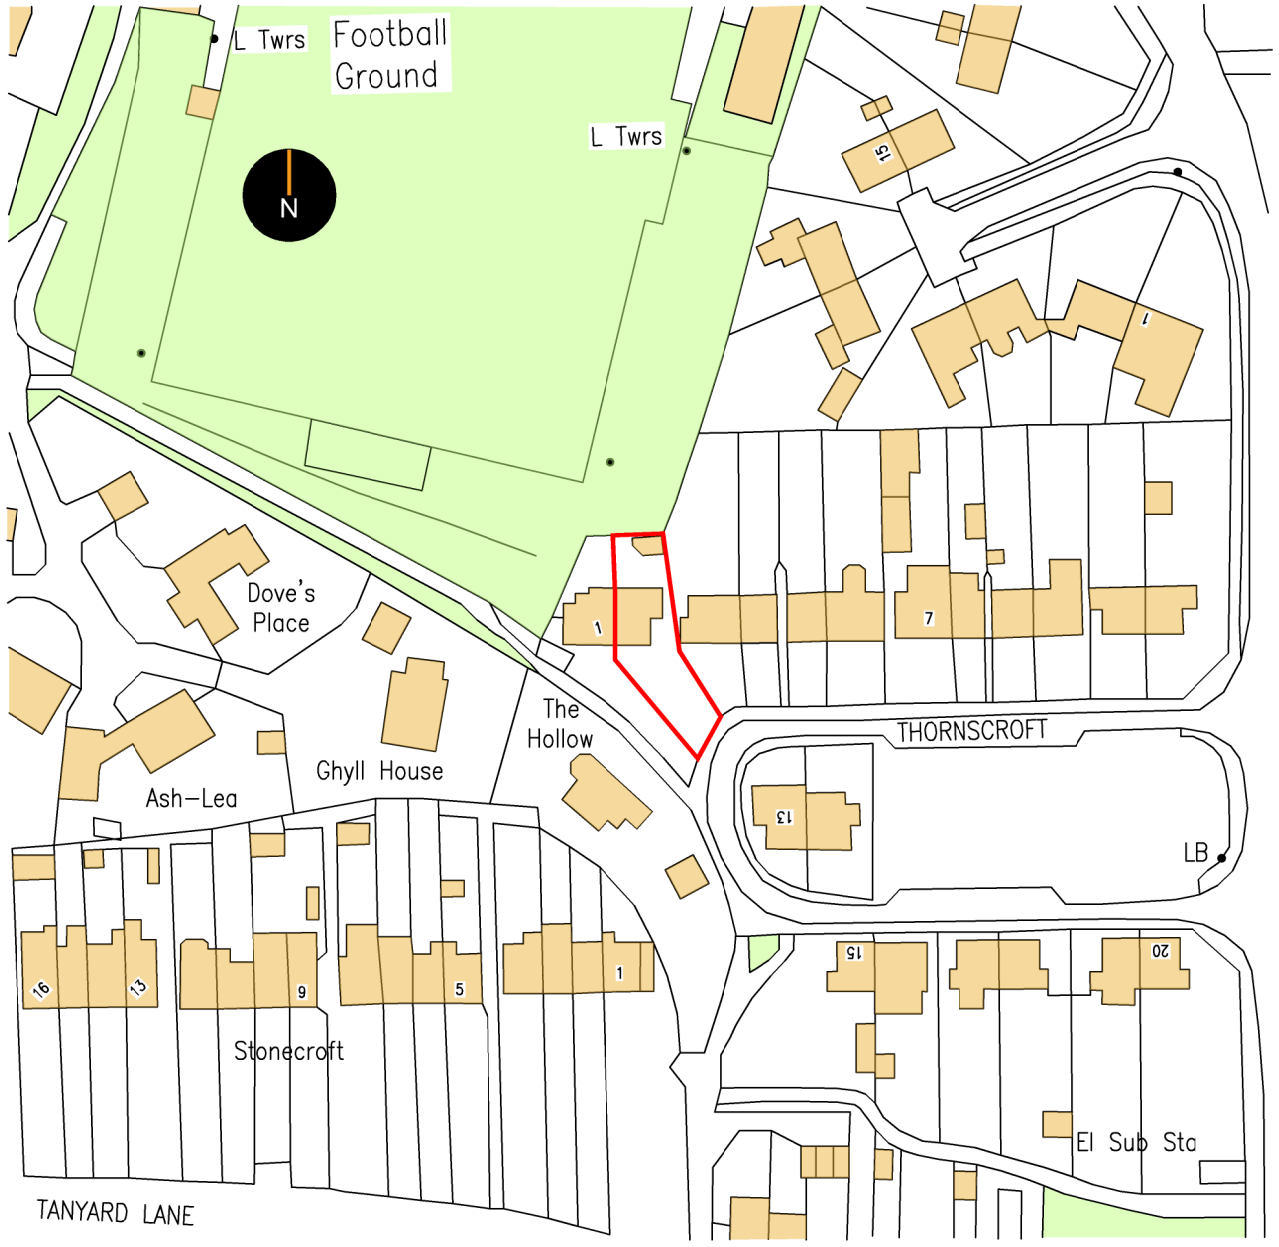


BLOCK PLAN
SCALE 1:1250

0m 20 40 60 80 100
1:1250 Scale Bar

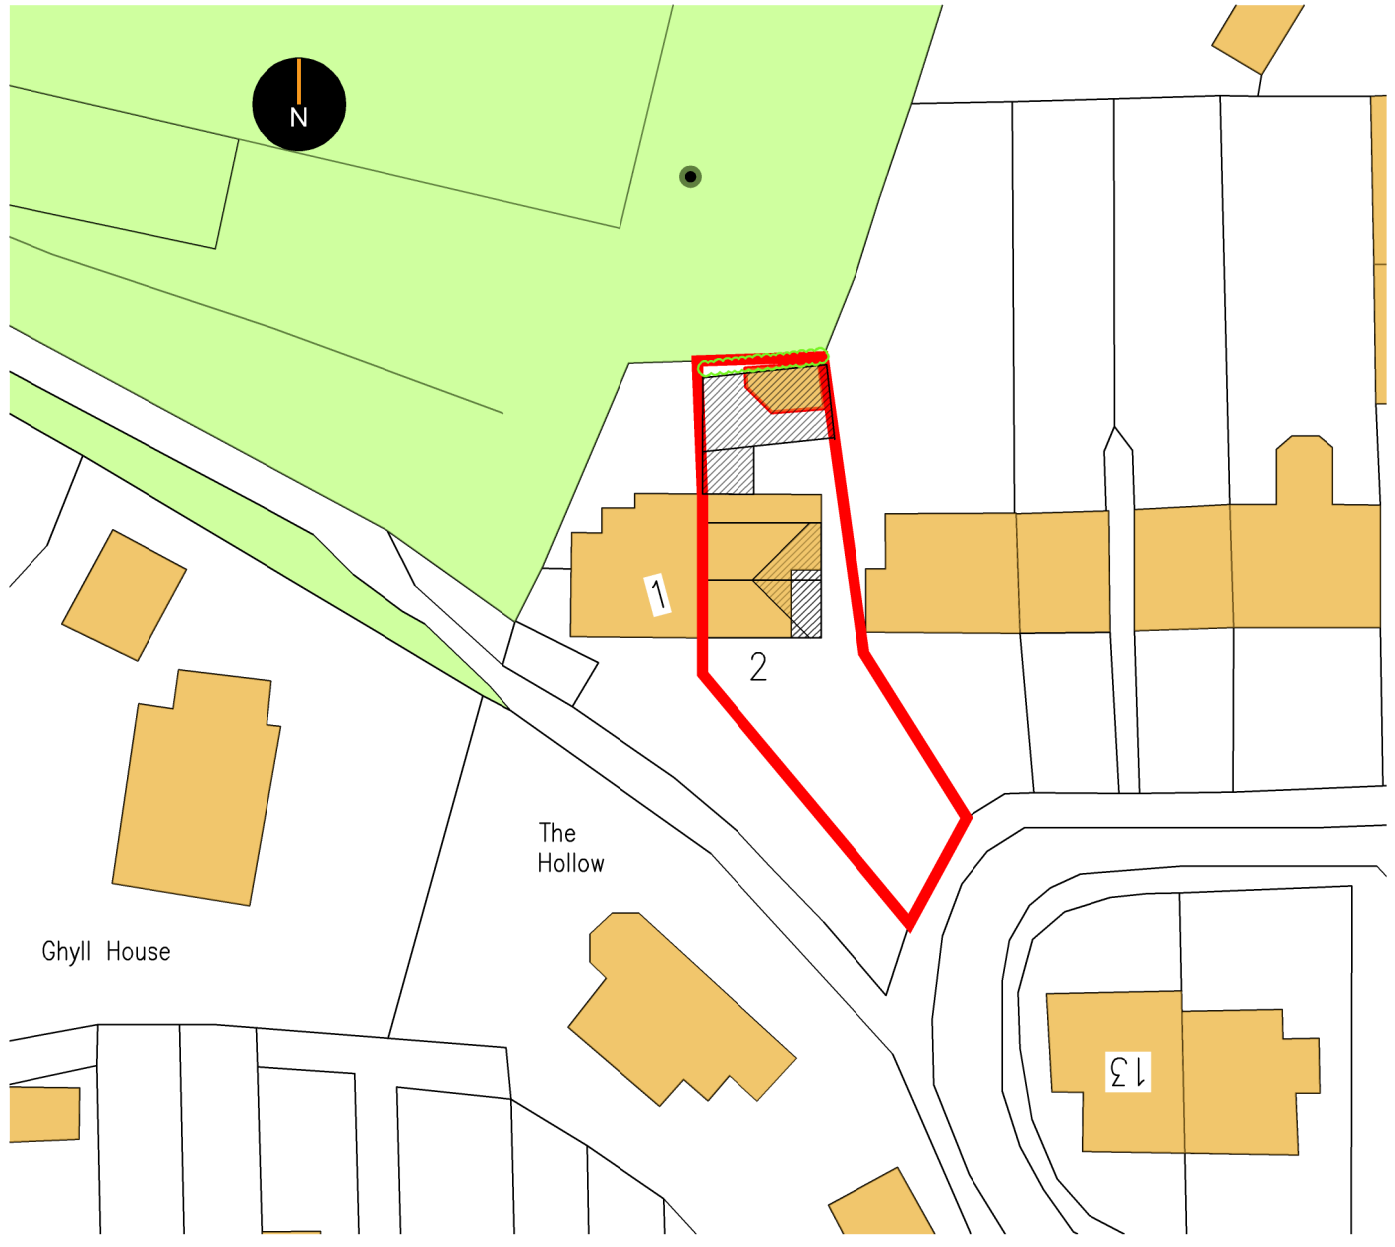

SITE PLAN
SCALE 1:500

0m 10 20 30 40 50
1:500 Scale Bar

REV.	DATE	DESCRIPTION
A	01.10.2024	PLANNING ISSUE

CLIENT: MR M NGUYEN
DRAWN: MVN
CHECKED:
ARCHITECT: -
DATE: OCT 2024
PROJECT: 2 THORNSCROFT STEYNING, BN44 3RP
SCALE: 1:500, 1:1250
PROJECT NO.: 24001
DRAWING TITLE: BLOCK & SITE PLANS PROPOSED PORCH & REAR EXTENSION
DRAWING NO.: 01
REV.: A

ORIGINAL DRAWING SIZE A3 – PLOT AT 1:1