NOTE:
TREE PRUNING REQUIRED AT SECTOR 3

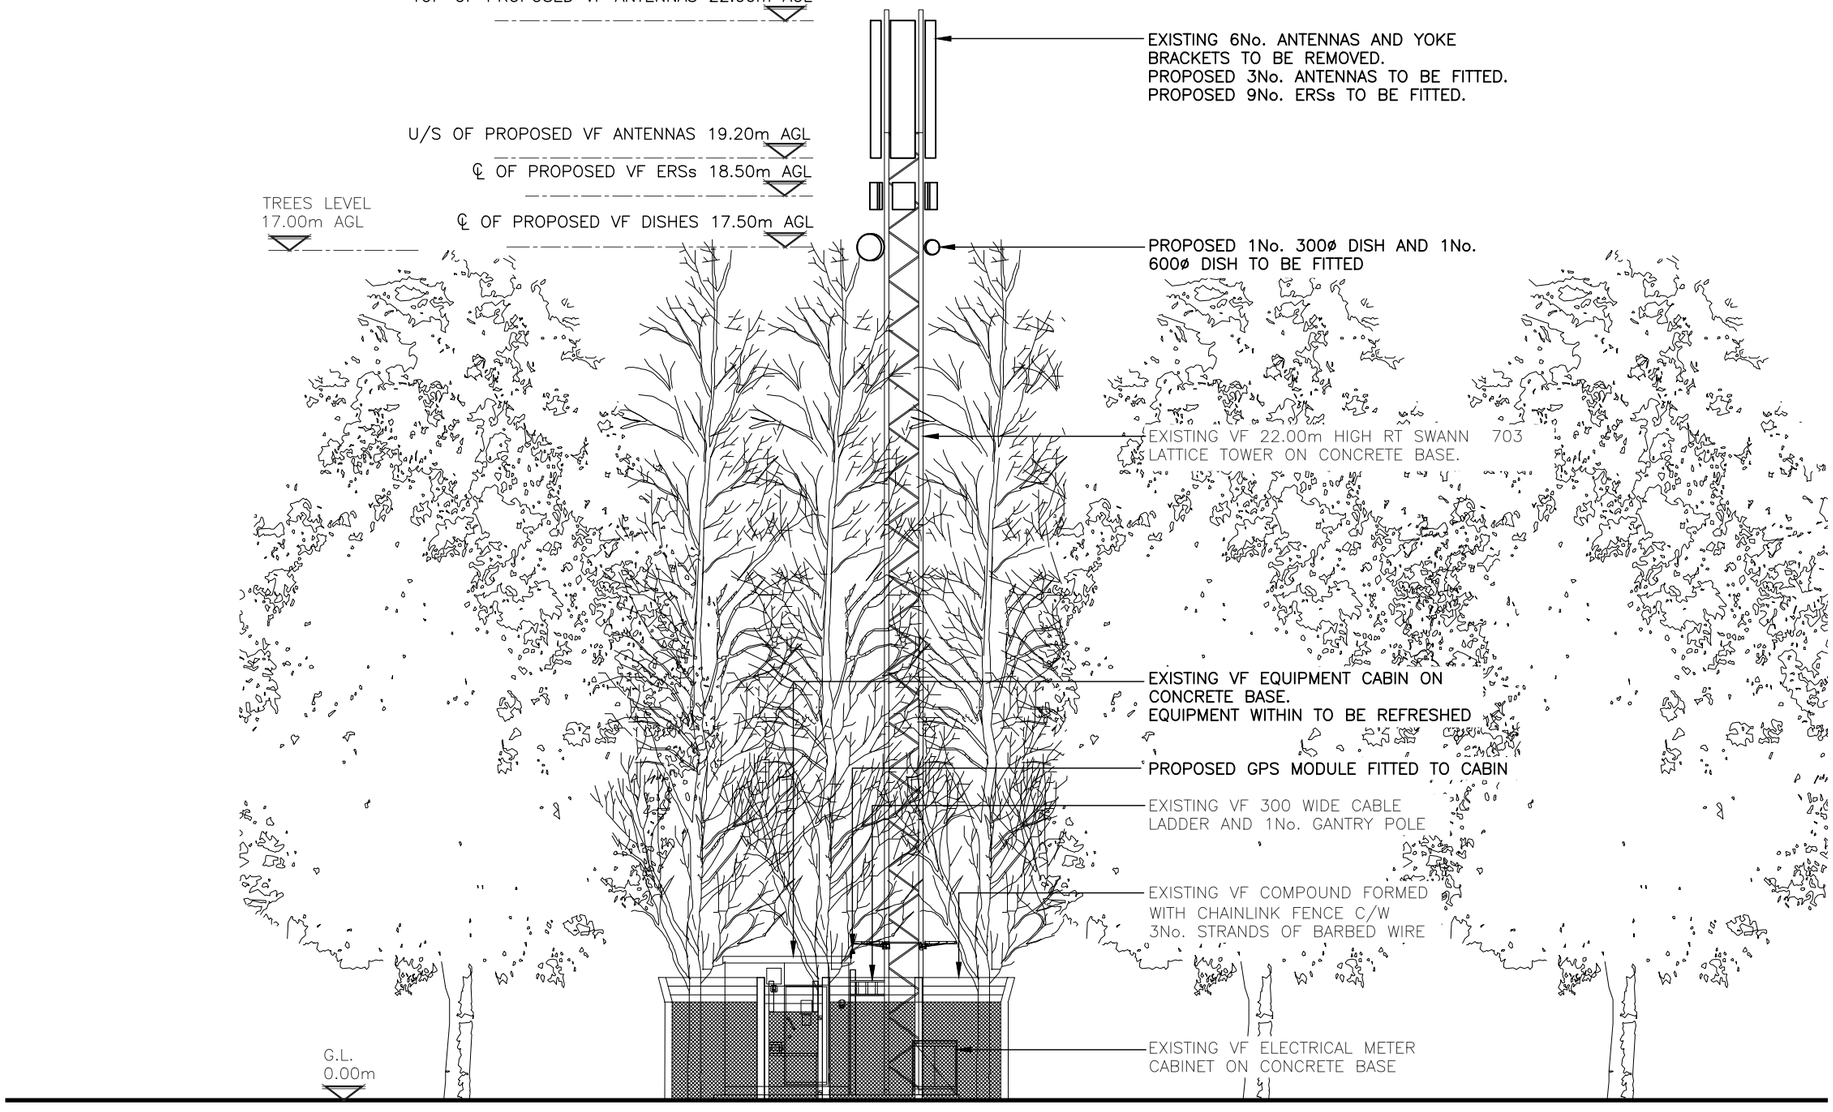

PROPOSED SOUTH ELEVATION
(1:125)

ALL DIMENSIONS ARE IN mm UNLESS NOTED OTHERWISE

N.G.R | E: 512795 N: 133620

NOTES:

REV	MODIFICATION	BY	CH	DATE
1A	PLANNING ISSUE	L.K	M.K	14.03.25

Clarke Telecom
Unit E, Madison Place, Northampton Road,
Manchester, M40 5AG
Tel: 0161 785 4500
Fax: 0161 785 4501
Web: www.clarke-telecom.com

cornerstone

Cell Name	Opt.
SUSSEX TRACTORS LTD	–

Cell ID No

CSID	–	VF	–	VMO2
12557924		11337		–
Project No.	–	TM Cell ID	–	N/A
–		–		–

Site Address / Contact Details

GUILDFORD ROAD
CLEMSFOLD
HORSHAM
WEST SUSSEX
RH12 3PW

Drawing Title: PROPOSED SITE ELEVATION

Purpose of issue: PLANNING | Dwg Rev: 1A

Drawing Number: 301

Surveyed By: JB | Original Sheet Size: A3 | Pack Issue: 1A

Drawn:	Date:	Checked:	Date:
L.K	14.03.25	M.K	14.03.25