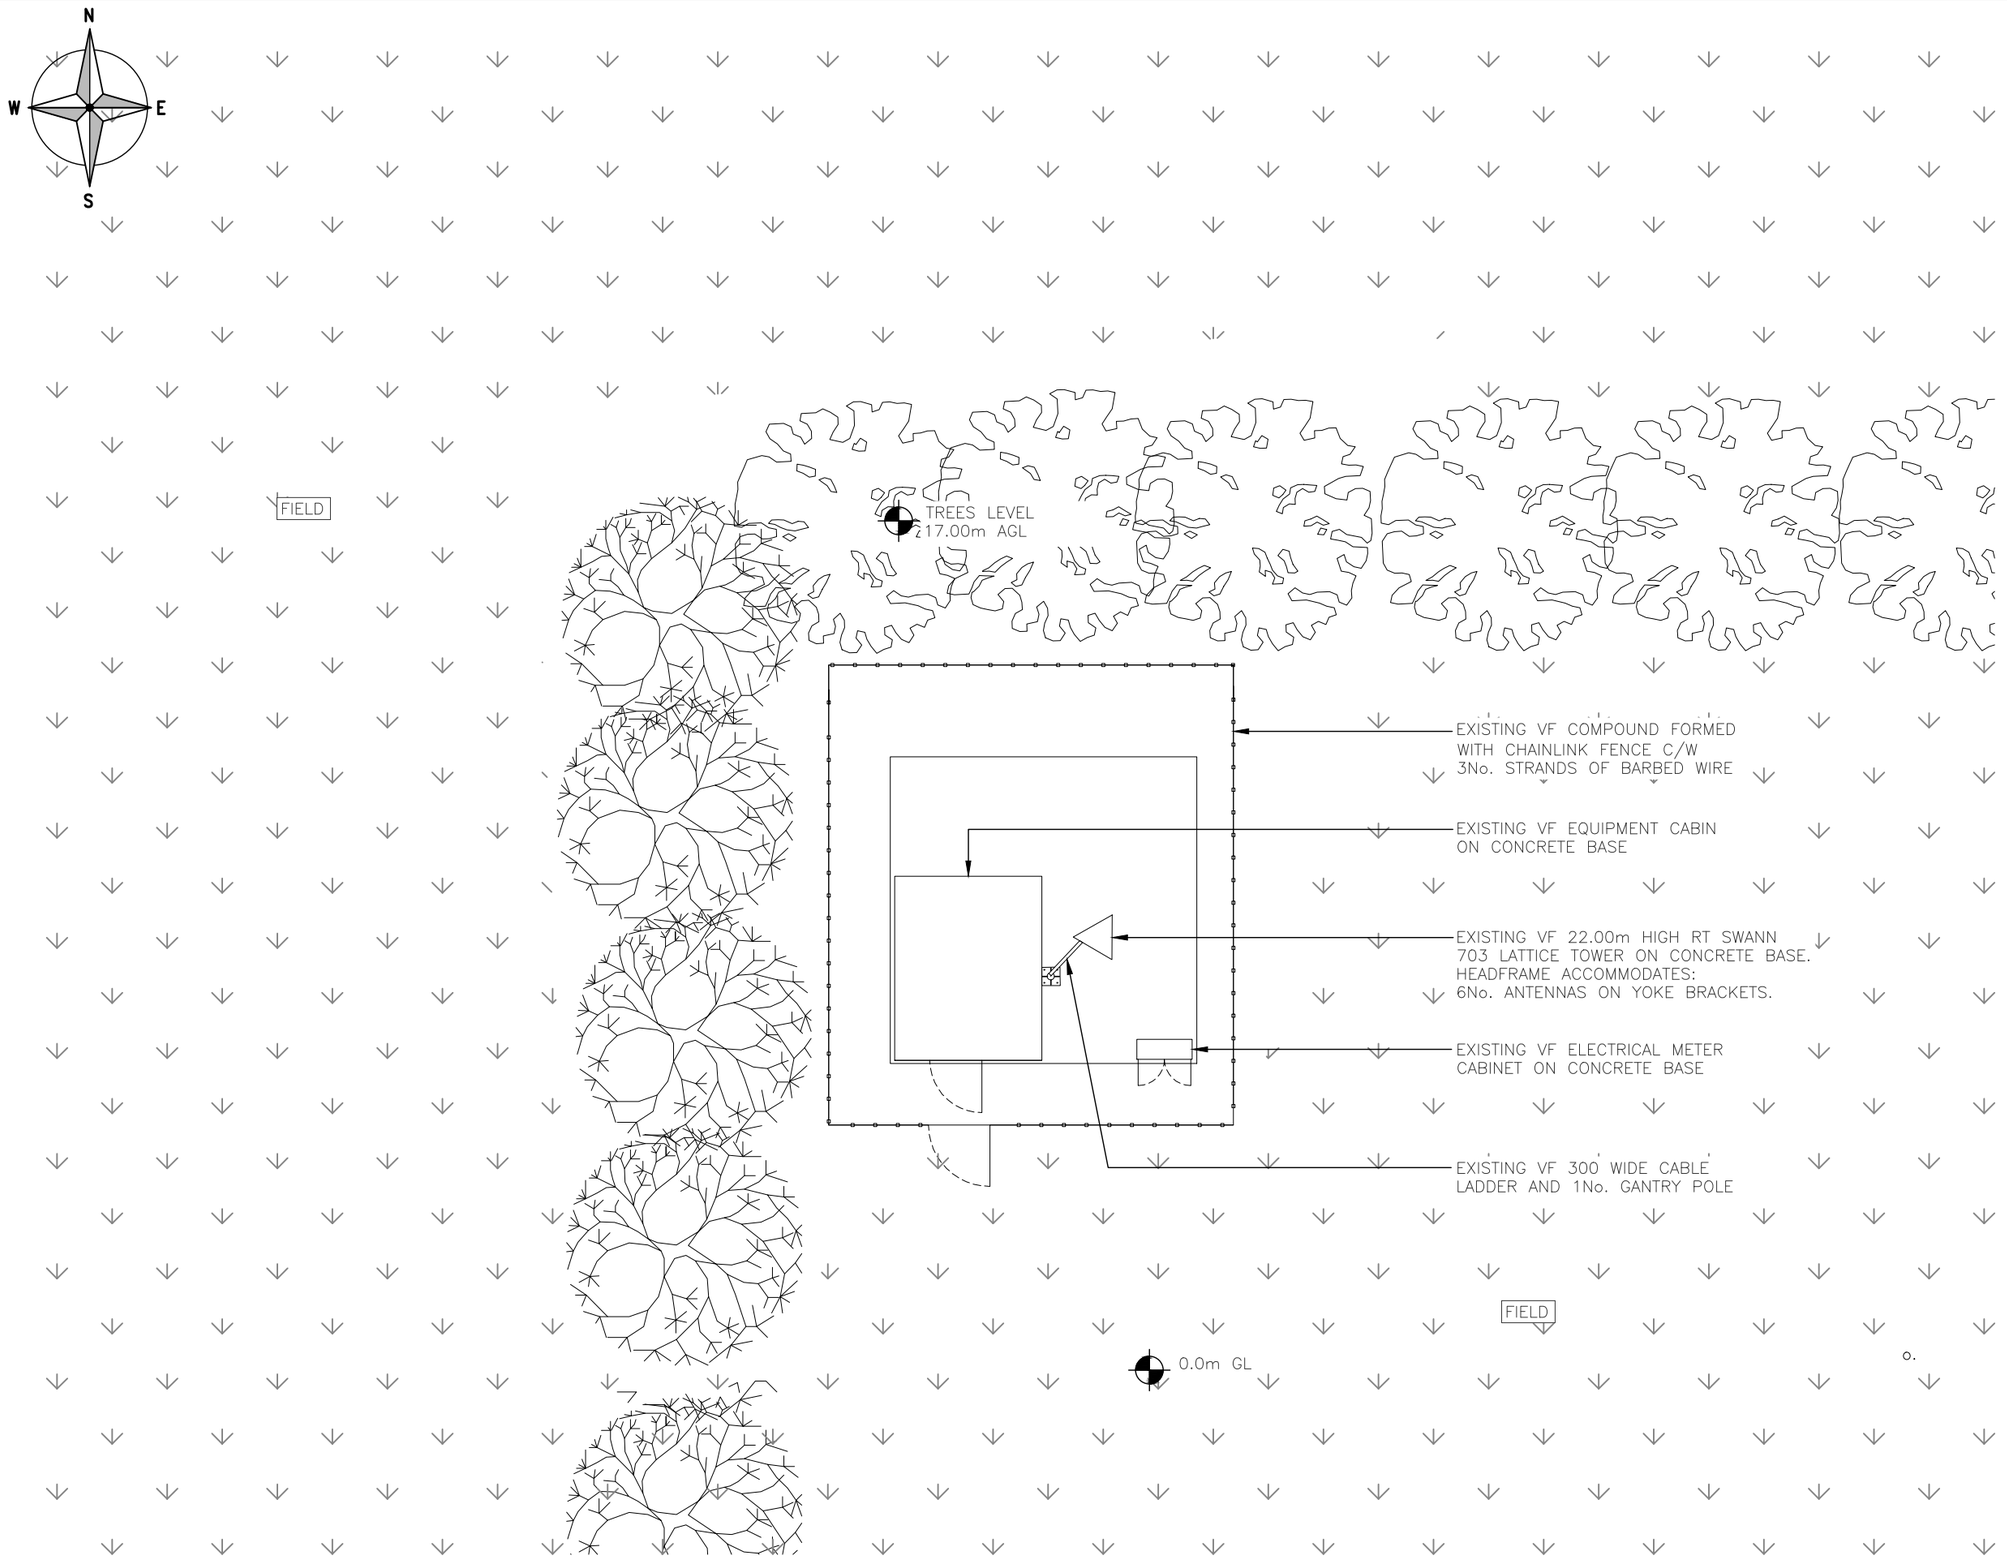

EXISTING SITE PLAN
(1:100)

ALL DIMENSIONS ARE IN mm UNLESS NOTED OTHERWISE

N.G.R | E: 512795 N: 133620

NOTES:

REV	MODIFICATION	BY	CH	DATE
1A	PLANNING ISSUE	L.K	M.K	14.03.25

Clarke Telecom
Unit E, Madison Place, Northampton Road,
Manchester, M40 5AG
Tel: 0161 785 4500
Fax: 0161 785 4501
Web: www.clarke-telecom.com

cornerstone

Cell Name	Opt.
SUSSEX TRACTORS LTD	–

Cell ID No

CSID	– VF	– VMO2
12557924	11337	–
Project No.	– TM Cell ID	– N/A
–	–	–

Site Address / Contact Details

GUILDFORD ROAD
CLEMSFOLD
HORSHAM
WEST SUSSEX
RH12 3PW

Drawing Title: EXISTING SITE PLAN

Purpose of issue: PLANNING — Dwg Rev: 1A

Drawing Number: 200

Surveyed By: JB — Original Sheet Size: A3 — Pack Issue: 1A

Drawn:	Date:	Checked:	Date:
L.K	14.03.25	M.K	14.03.25