Do Not Scale. All dimensions and conditions are to be checked on site prior to preparing drawings or commencing any work. All goods, materials and workmanship to conform with current building regulations, BSS and COP's.
© This drawing is the property of Lewis McMillan Architects and protected by the Copyright, Designs and Patents Act, 1988

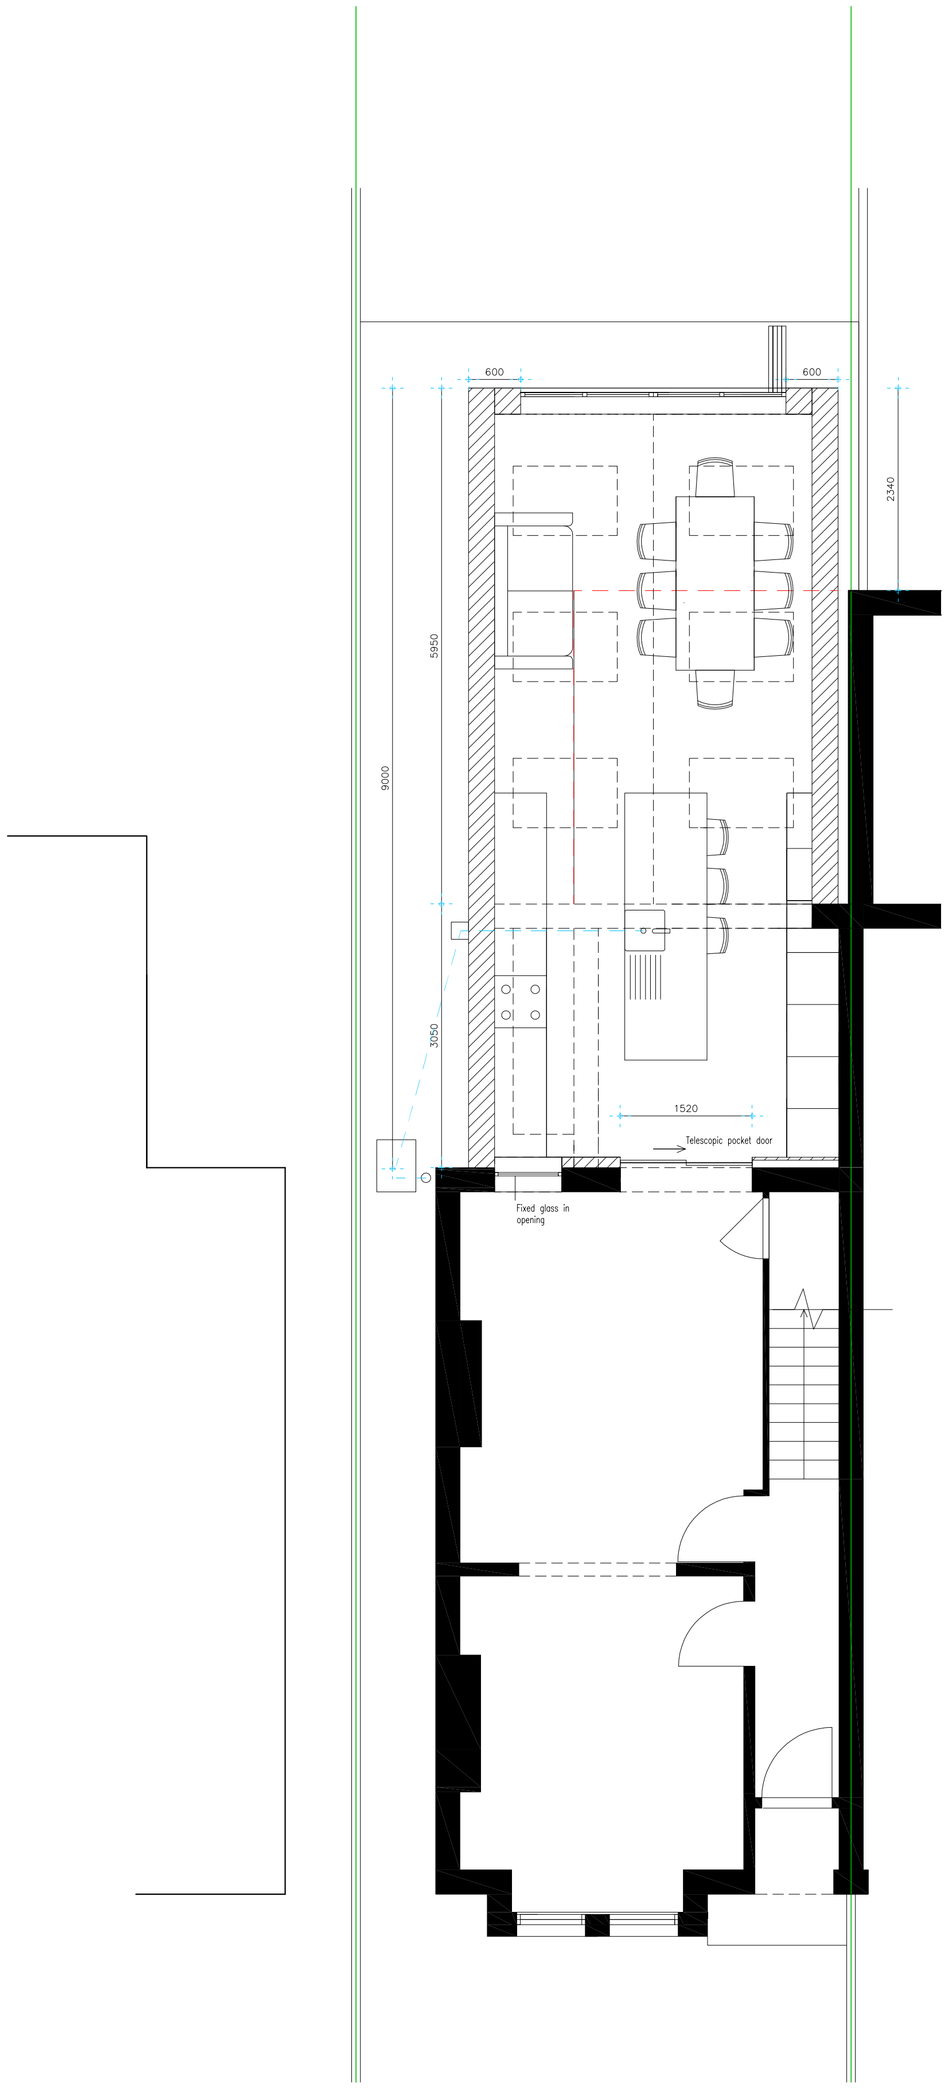

Proposed Ground Floor Plan 1:50

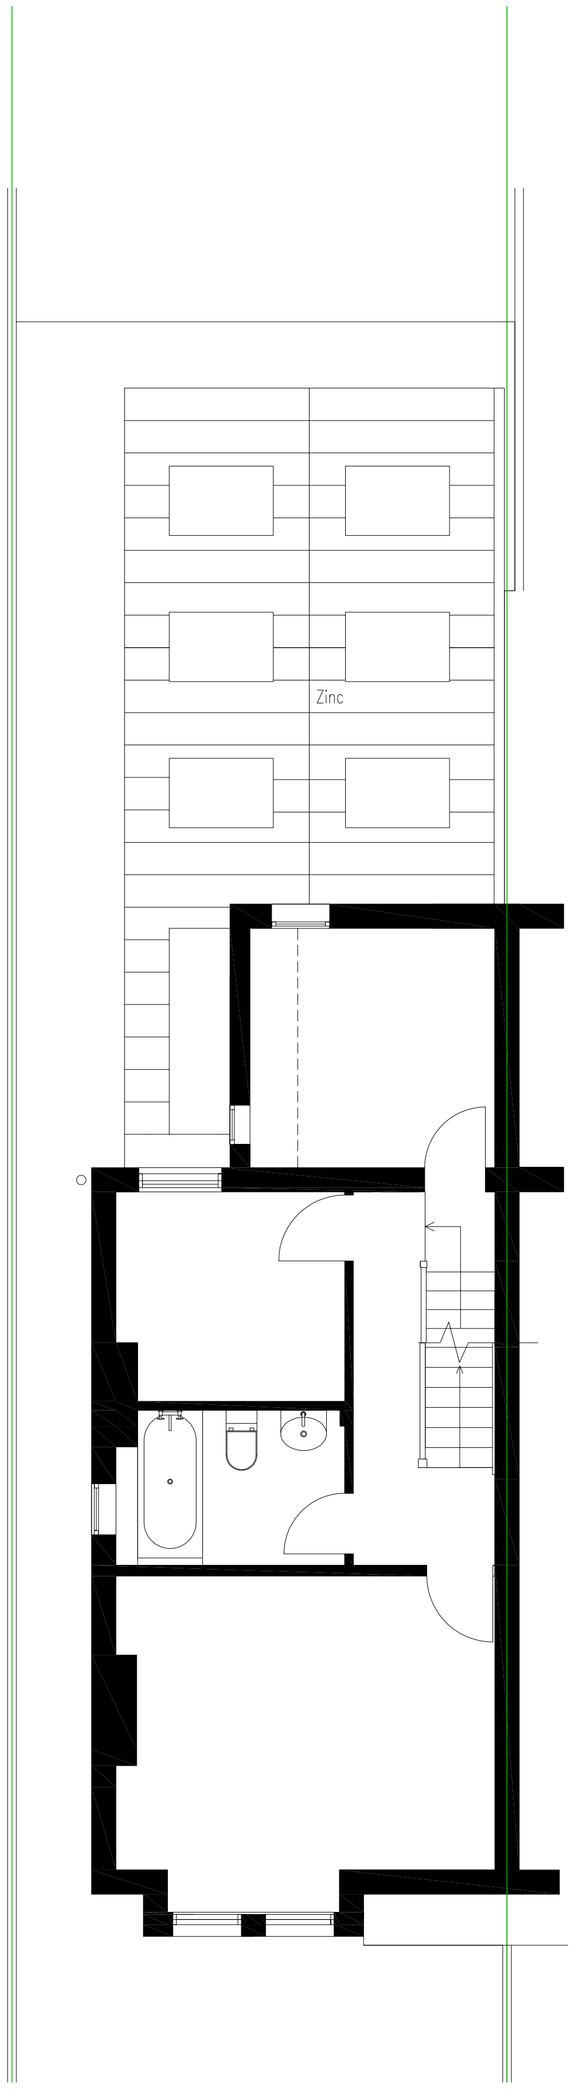

Proposed First Floor Plan 1:50

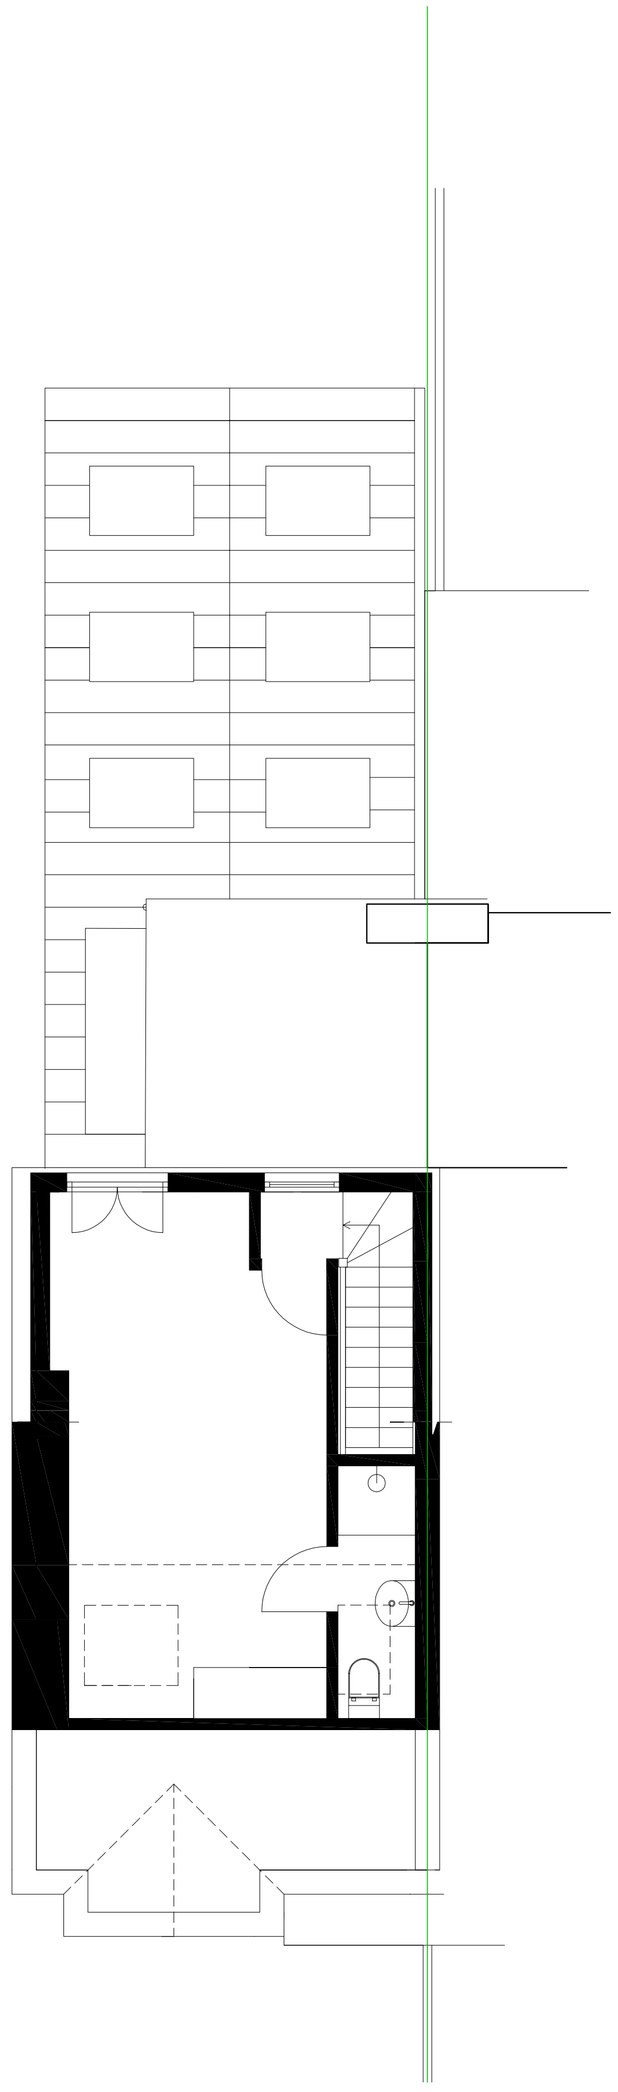

Proposed Second Floor Plan 1:50



date	revision	notes

Lewis McMillan Architects

W: www.lewismcmillanarchitects.co.uk
T: 01273 327424
E: info@lm-arch.co.uk

project:	Side/Rear Extension
location:	50 Kempshott Road Horsham RH12 2EY
client:	Marc & Aleida
drawing:	Proposed Plans

scale:	1:50	page:	A1
drawn:	CL	checked:	CL

date:	drawing:	rev:
29/01/2025	25-100-05	C