Do Not Scale. All dimensions and conditions are to be checked on site prior to preparing drawings or commencing any work. All goods, materials and workmanship to conform with current building regulations, BSS and COP's.
© This drawing is the property of Lewis McMillan Architects and protected by the Copyright, Designs and Patents Act, 1988



Site Plan 1:1250

0 5.0 10.0 25.0 50.0
Scale in metres

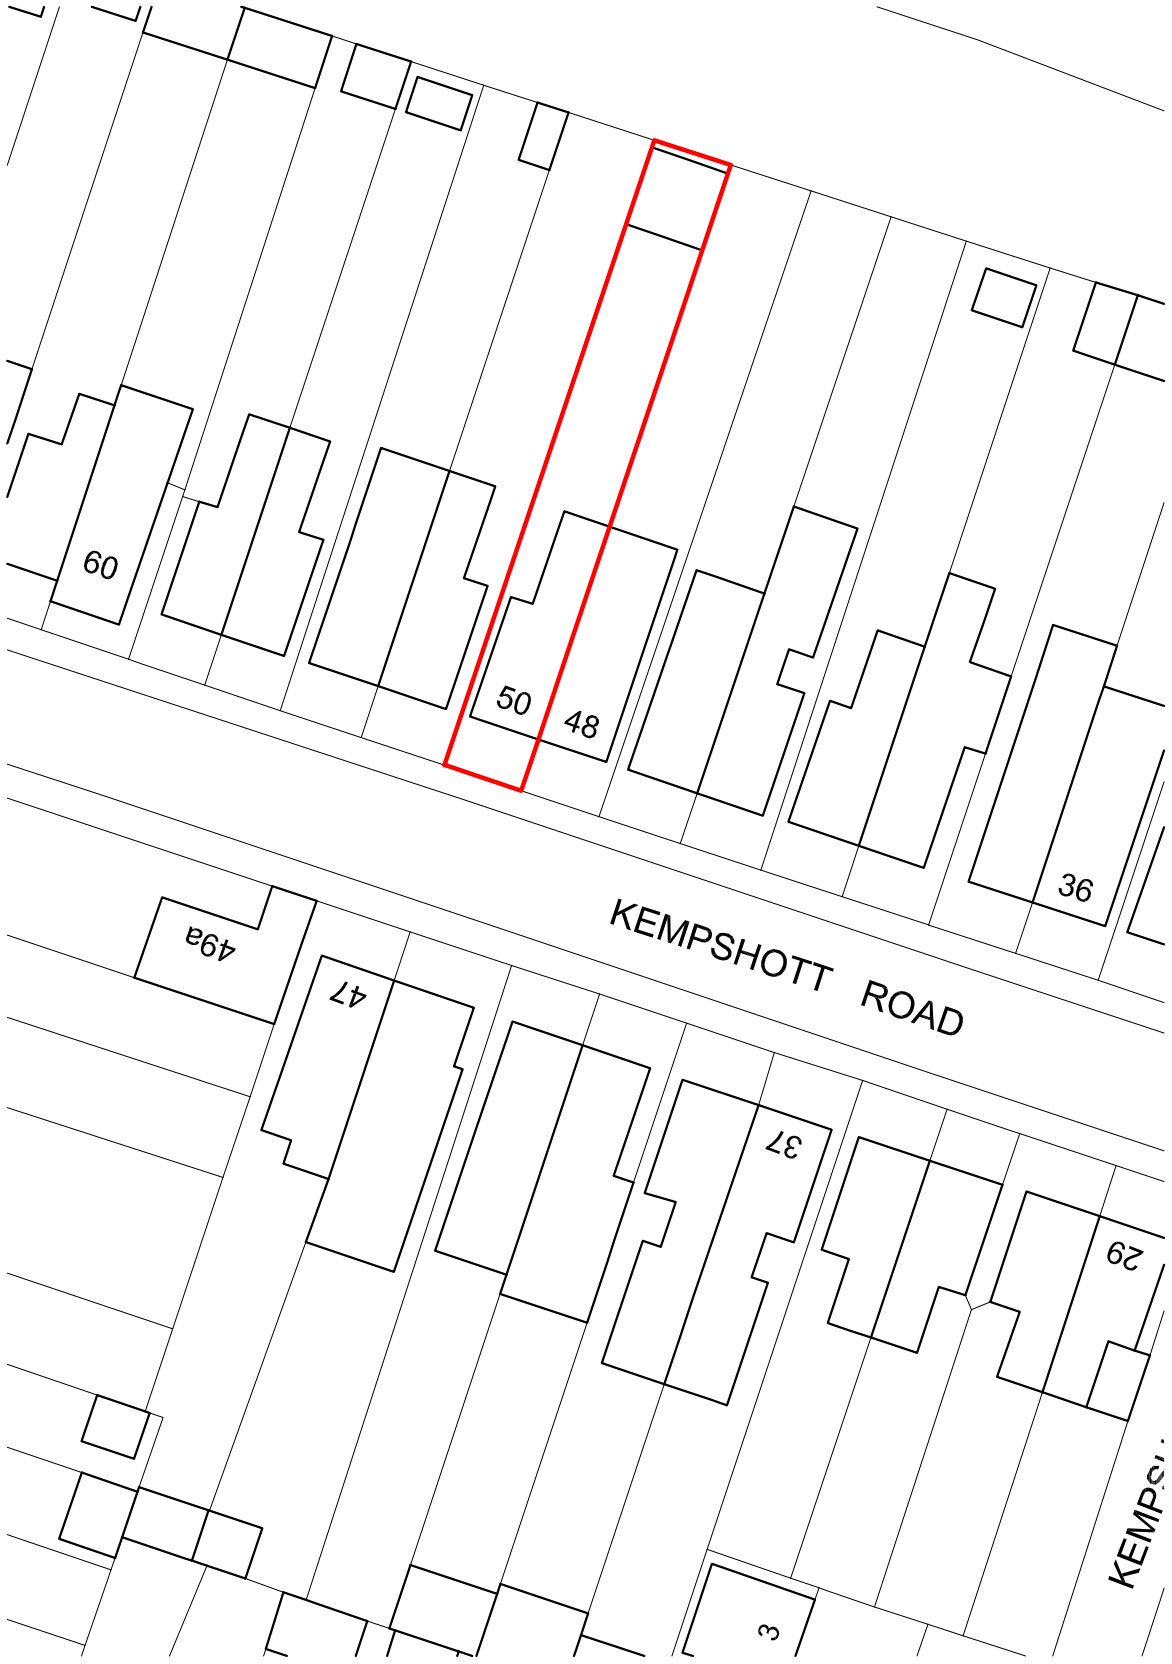

Block Plan 1:500

0 5.0 10.0 25.0 50.0
Scale in metres

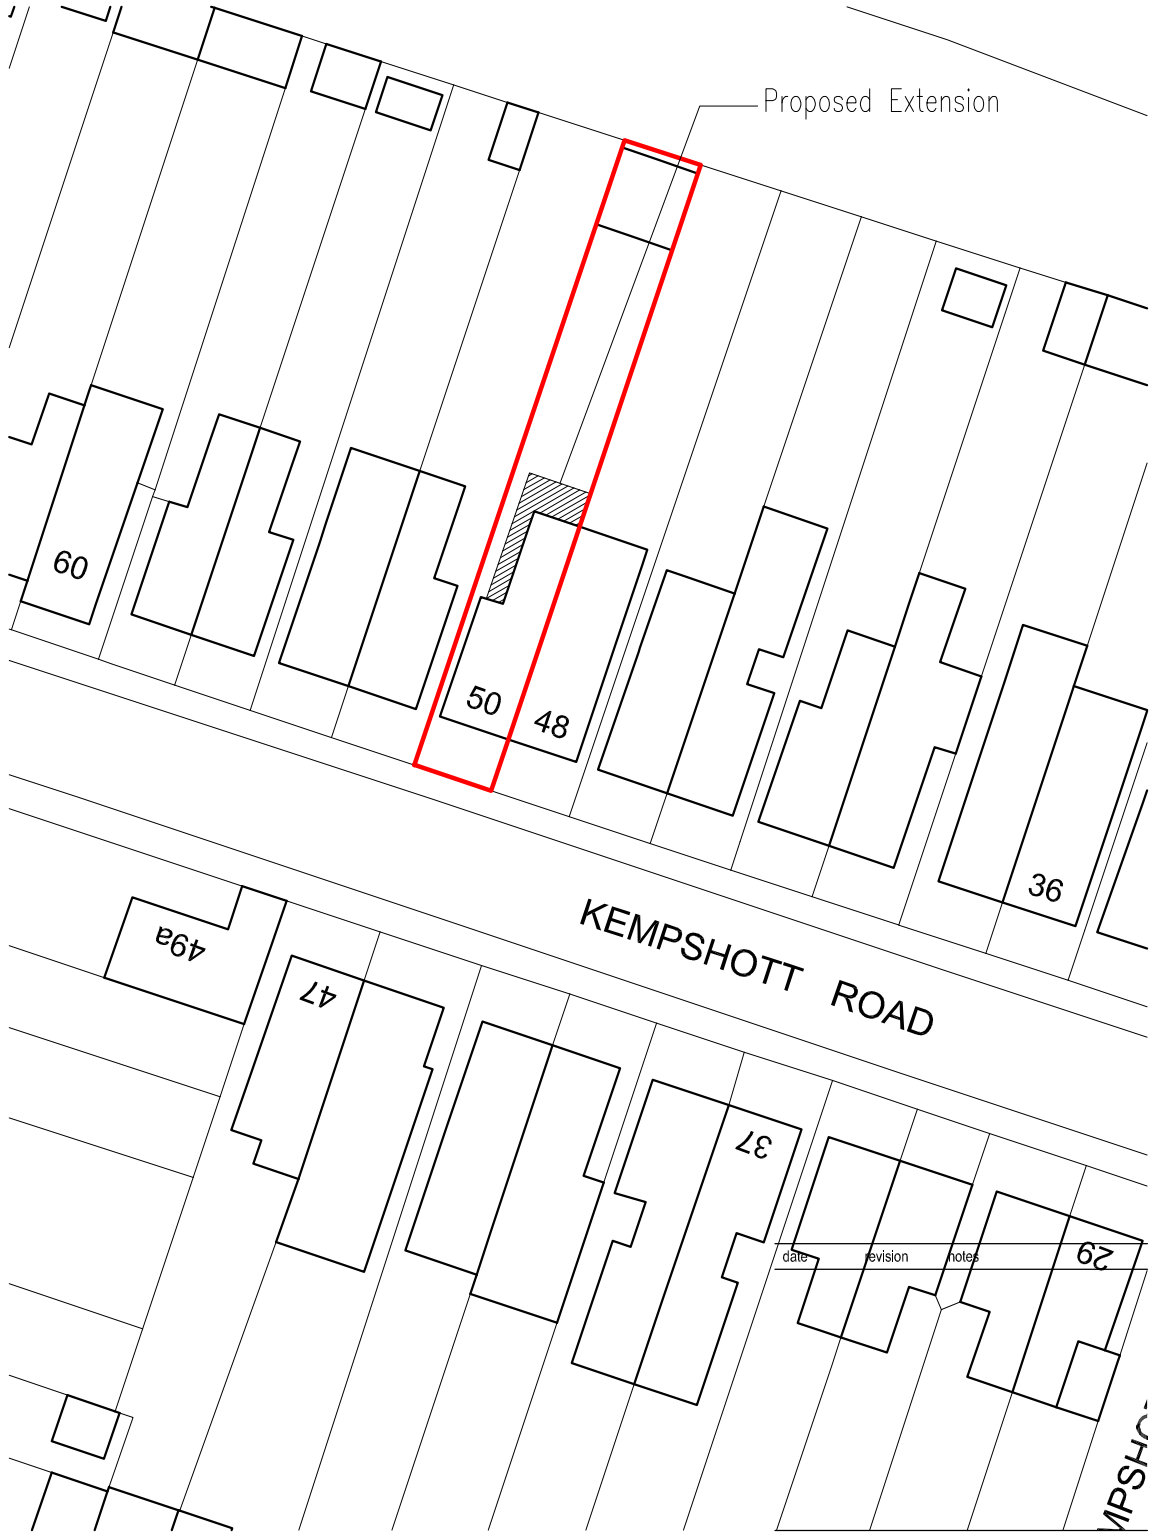

Proposed Block Plan 1:500

date revision notes

Lewis McMillan Architects

7 Queen Square, Brighton, BN1 3FD
T: 01273 327424
E: info@lm-arch.co.uk

project:	Side/Rear Extension
location:	50 Kempshott Road Horsham RH12 2EY
client:	Marc & Aleida
drawing:	Site Plan & Block Plan

scale:	1:1250 1:500	page:	A3
drawn:	CL	checked:	CL
date:	drawing:	rev:	
29.01.25	25-100-10	/	