

West Elevation
Scale 1:100

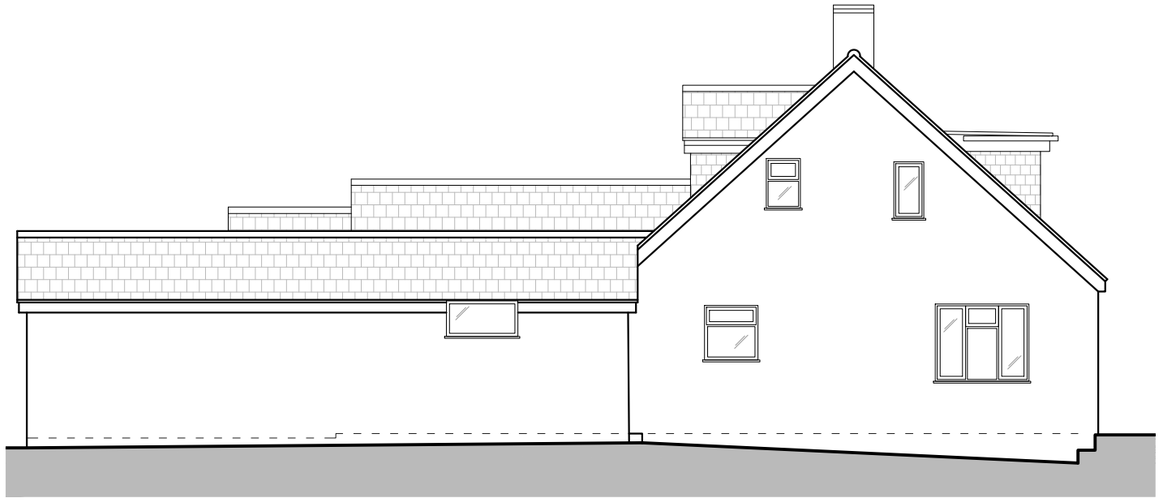

South Elevation
Scale 1:100

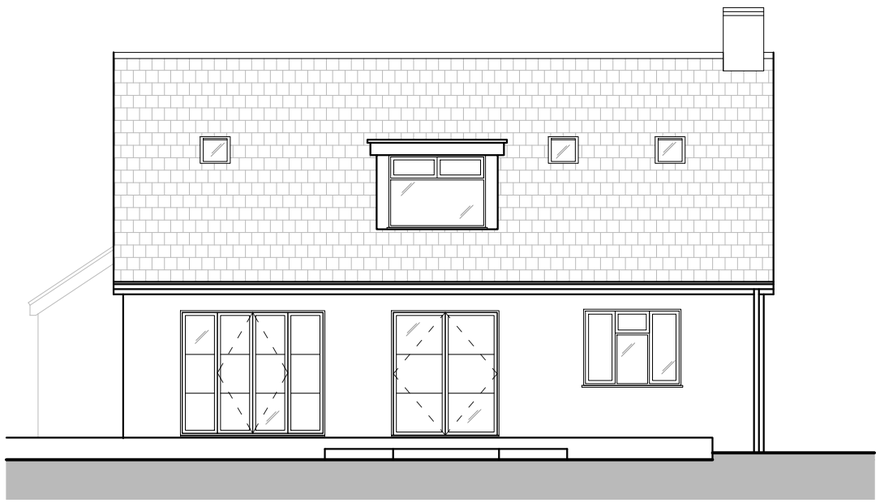

East Elevation
Scale 1:100

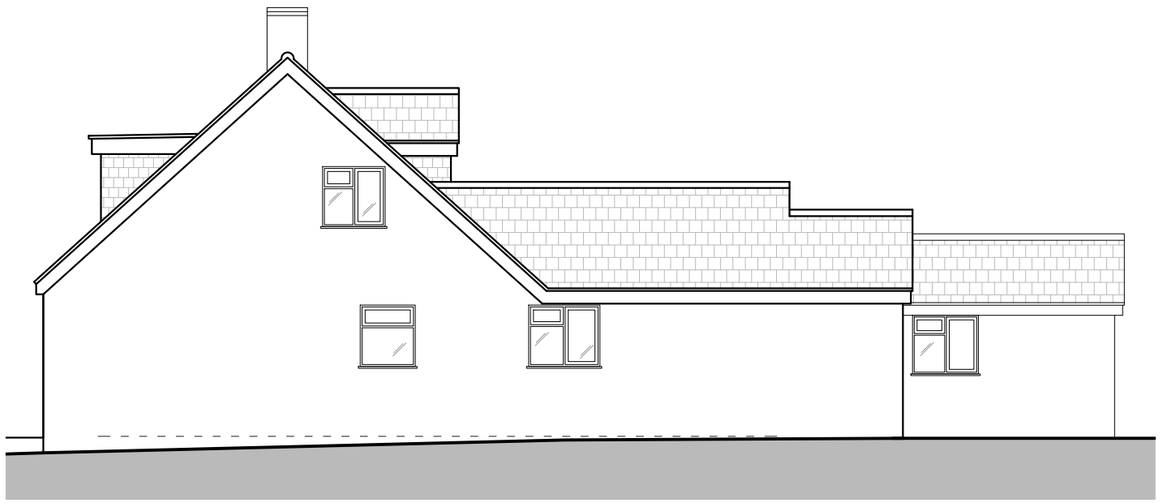

North Elevation
Scale 1:100

0 1 2 3 4 5 10

SCALE BAR 1:100

For Construction: Do not scale from this drawing. Figured dimensions only to be taken. Check all dimensions prior to setting out. Report all discrepancies to the Architect.

Revisions


CARTER DAVEY
Architects LLP
**T.** 07525643101
**E.** chelsey.cda@gmail.com
davey.cda@gmail.com


**Client.**
Mr and Mrs Carvell

**Project.**
13 The Crescent, Horsham, RH12 1NA

**Drawing Title.**
Existing Elevations

**Scale.**
1:100 @ A3

**Date.**
Jan 23

**Drawing No.**
24009/120

**Revision:**
--

< Original size 60mm - A3 at full size >