N

0 10 20 40 80

SCALE BAR 1:1250

0 5 10 20 40

SCALE BAR 1:500

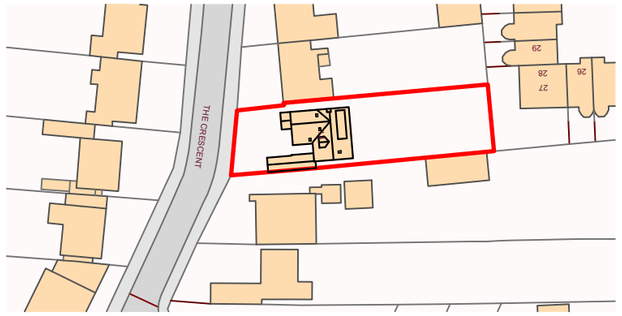

Proposed Site Location Plan

Scale 1:1250

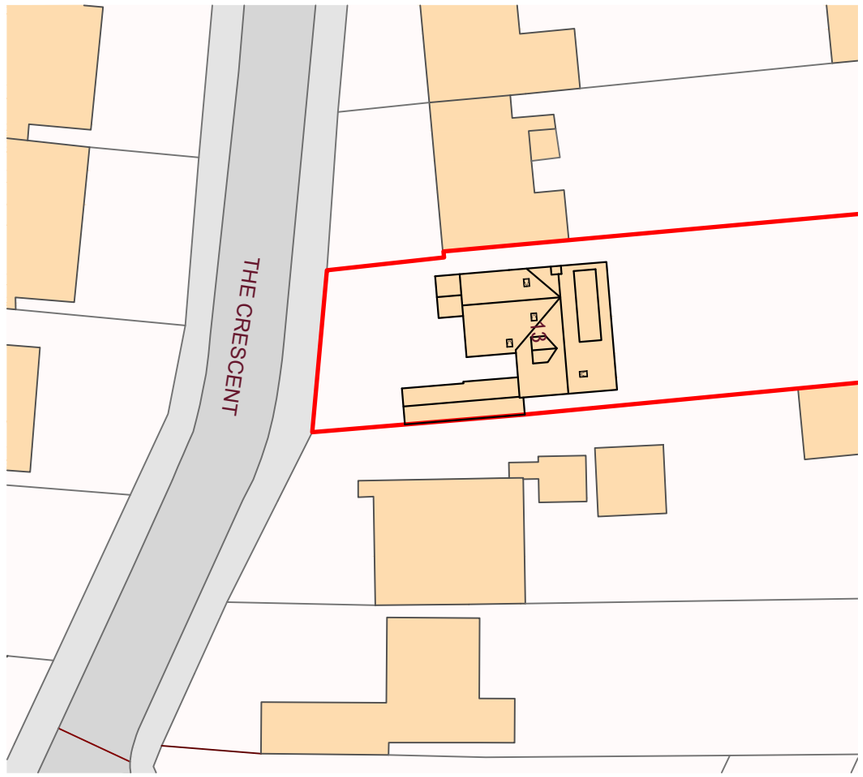

Proposed Block Plan

Scale 1:500

For Construction: Do not scale from this drawing. Figured dimensions only to be taken. Check all dimensions prior to setting out. Report all discrepancies to the Architect.

Revisions

CARTER DAVEY
Architects LLP

T. 07525643101
E. chelsey.cda@gmail.com
davey.cda@gmail.com

Client.
Mr and Mrs Carvell

Project.
13 The Crescent, Horsham, Rh12 1NA

Drawing Title.
Proposed Site Location and Block Plan

Scale.
1:1250 and 1:500 @ A3

Date.
Feb 24

Drawing No.
24011/200

Revision:
--

< Original size 60mm - A3 at full size >