

West Elevation
Scale 1:100



South Elevation
Scale 1:100



East Elevation
Scale 1:100



North Elevation
Scale 1:100

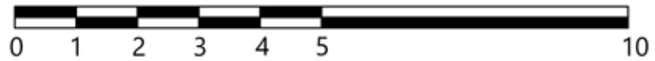

SCALE BAR 1:100

For Construction: Do not scale from this drawing. Figured dimensions only to be taken. Check all dimensions prior to setting out. Report all discrepancies to the Architect.

Revisions

CARTER DAVEY
Architects LLP
T. 07525643101
E. chelsey.cda@gmail.com
davey.cda@gmail.com

Client.
Mr and Mrs Carvell

Project.
13 The Crescent, Horsham, RH12 1NA

Drawing Title.
Proposed Elevations - Developed Design

Scale.
1:100 @ A3

Date.
Mar 24

Drawing No. 24009/220

Revision: --

< Original size 60mm - A3 at full size >