
91 Kings Stone Avenue

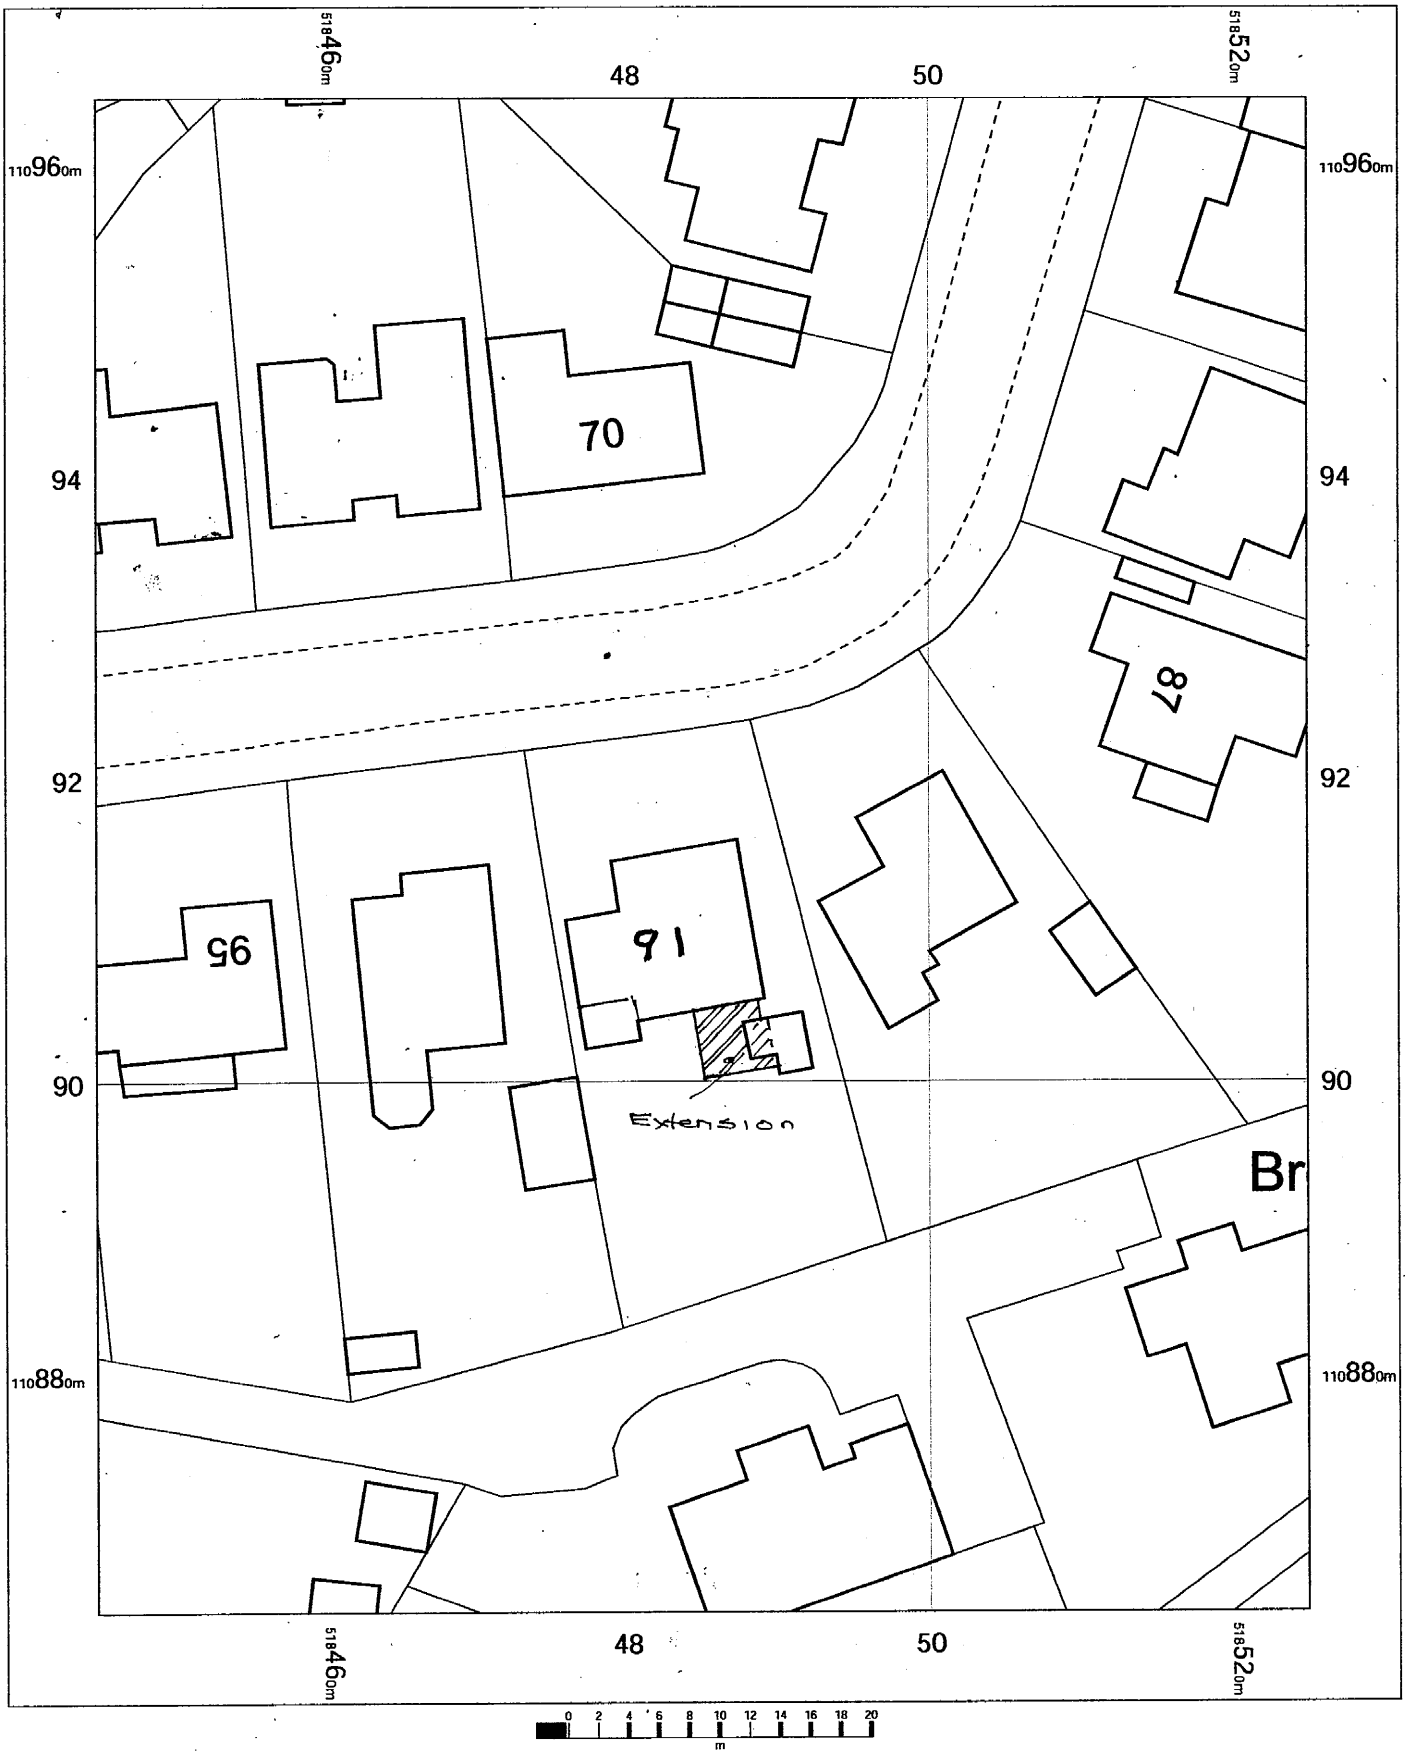

91 Kings Stone Avenue
Steyning
West Sussex
BN44 3FJ

2326-7

OS MasterMap 1250/2500/10000 scale
Thursday, June 13, 2024, ID: MDP-01170107
www.mapdataportal.co.uk

1:500 scale print at A4, Centre: 518485 E, 110915 N

©Crown Copyright Ordnance Survey. Licence no. 100019980

N

MAPS@ Aworth
SURVEY CONSULTANTS