

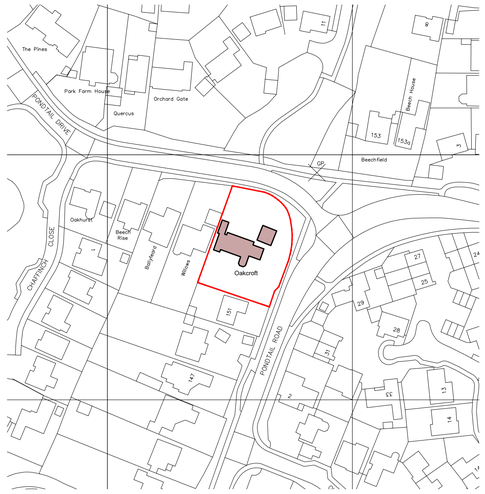



Site Plan
1:1250

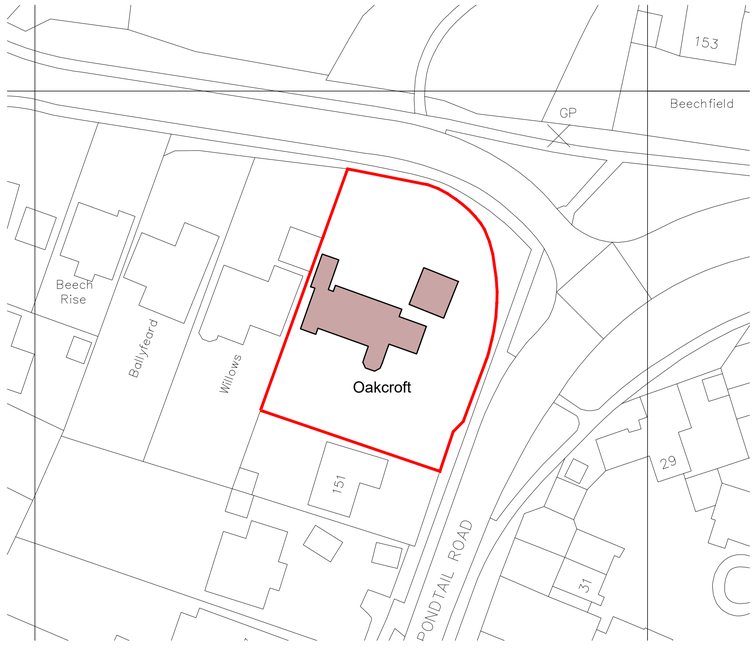

Block Plan
1:500

N

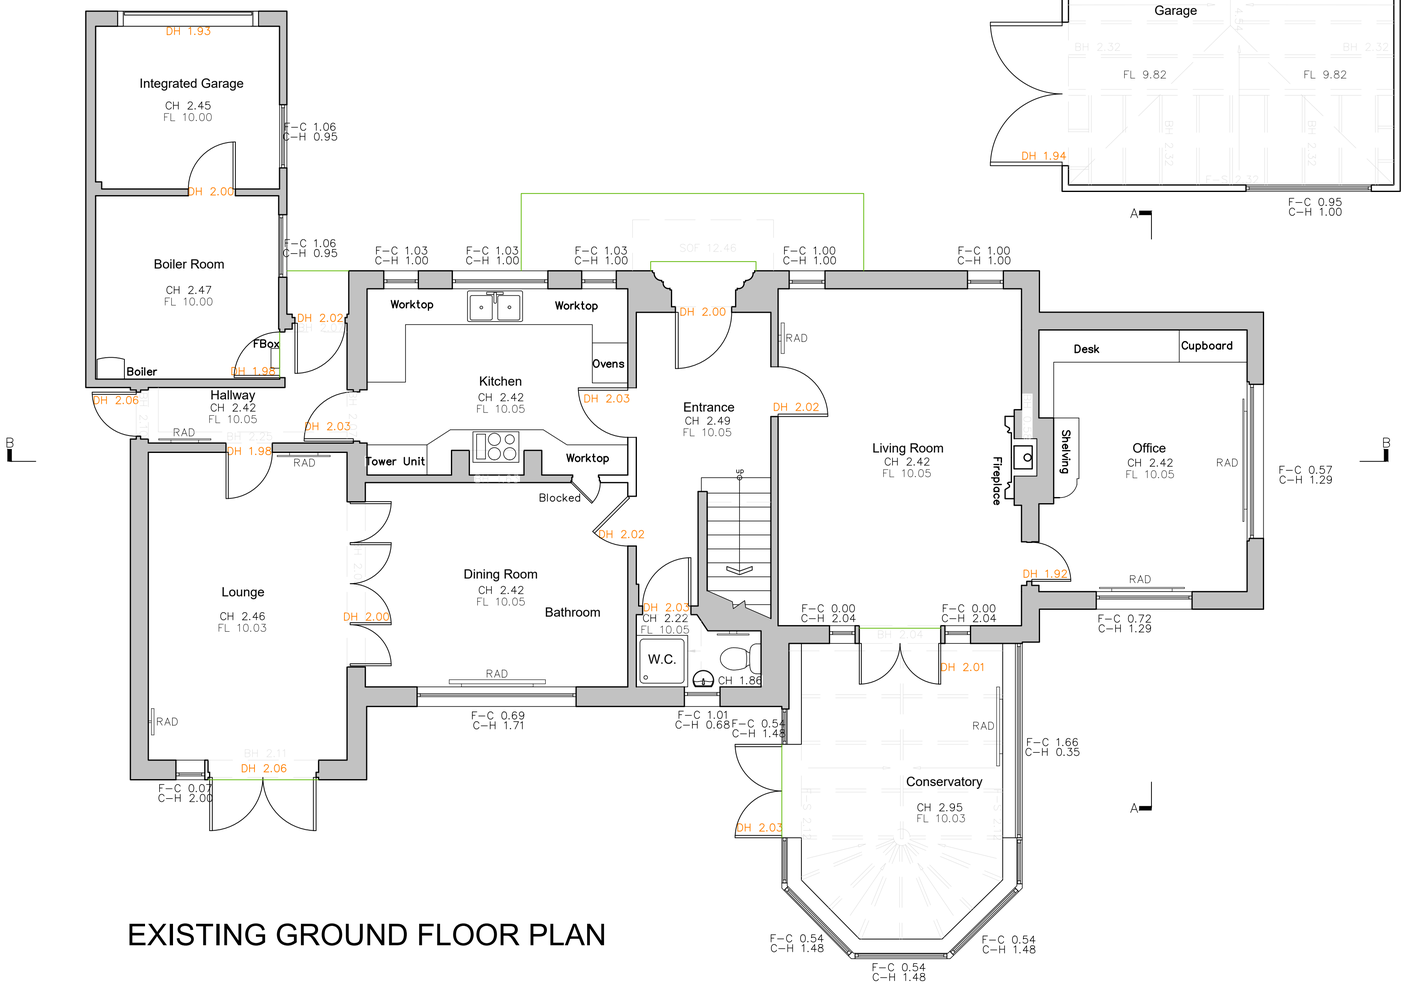

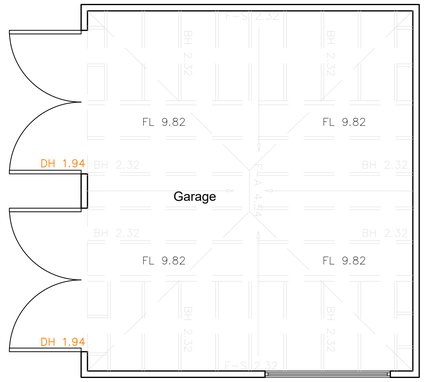

EXISTING GROUND FLOOR PLAN

Note:
All levels and dimensions are to be checked on site.
This drawing is to be read in conjunction with all relevant consultants' requirements, drawings and specifications.
Any discrepancies between consultants' drawings to be reported to the Contract Administrator before any relevant work commences.

Copyright: 2024 Eye For Detail Architects ©

1:1250
1:500
1:100
1:50
1:20

SURVEY- EXISTING

Barrie & Linda Clinton
Oakcroft, Pondtail Drive, Horsham, W. Sussex, RH12 5HY

Proposed First Floor Extension Over Existing Flat Roof

Site/Block Location Plans & Existing Ground Floor Plan

Scale	Job	Dwg	Rev
1:50, 1:500 & 1:1250	4153	AD01	A

Eye For Detail ARCHITECTS
Oakwood House
North Heath Lane
Horsham
W. Sussex
RH12 5PJ
T: 01403 211868
Mob: 07540787365
info@efdarchitects.co.uk
info@efdarchitects.com
www.efdarchitects.co.uk
RIBA arb