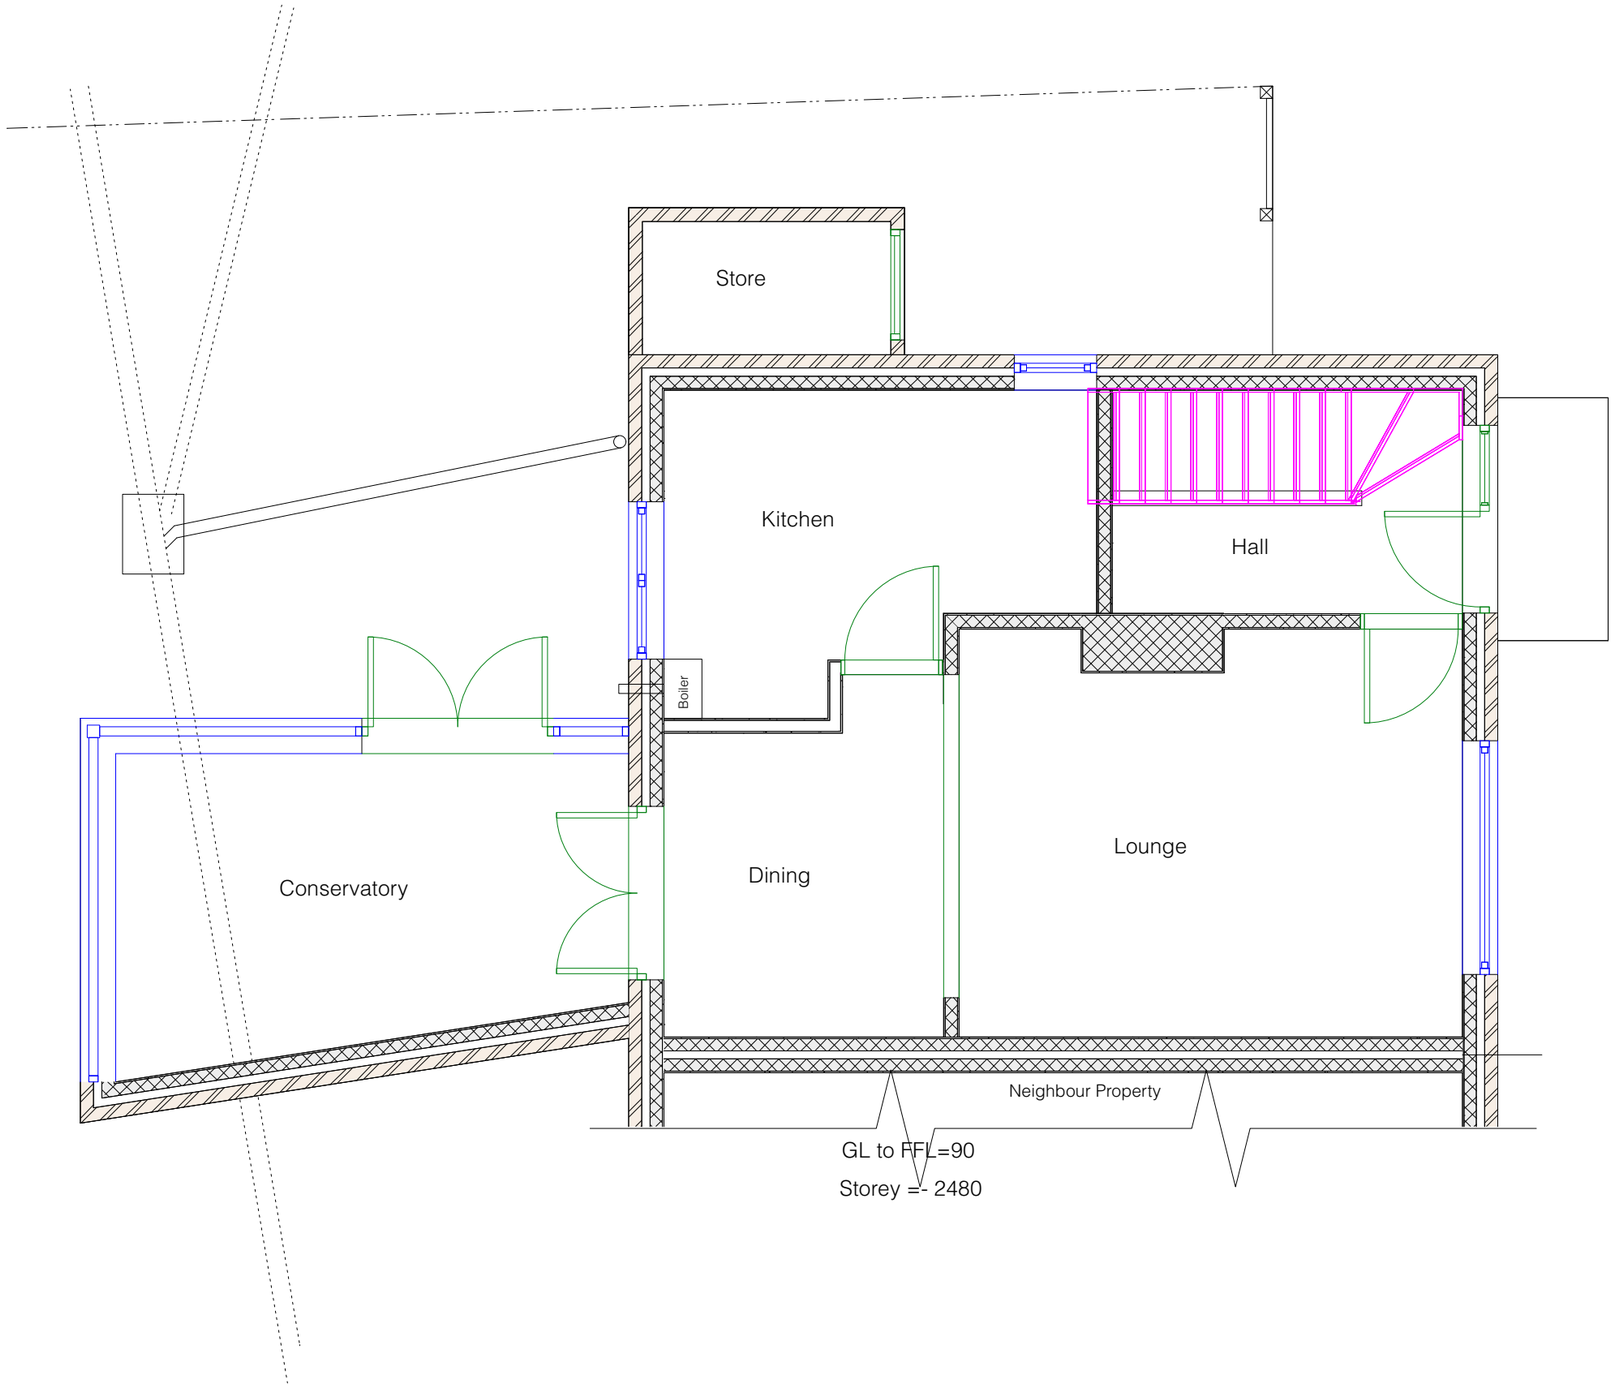


EXISTING GROUND FLOOR

0.0 1.0 2.0 3.0 4.0 5.0 M

Sheet No. D 0924/714/02

Scales Page Size A3:
1:50

Notes:

Project Name:
Front & Side single storey Porch extension

Date: 19/09/2024

Client:
Evans

Site Address:
27 Jockey Mead
Horsham
RH12 1LF

PB PROPERTIES
the design to build on

Paul Maggs MCIAT

Hazelwood, Harbolets Road,
West Chltington RH20 2LG

Tel: 01798 813298

paul@pbproperties.co.uk
www.pbproperties.co.uk

Drawings produced using Vectorworks CAD. Only written dimensions to be respected. Copyright protected to PB Properties

CIAT
CHARTERED PRACTICE