
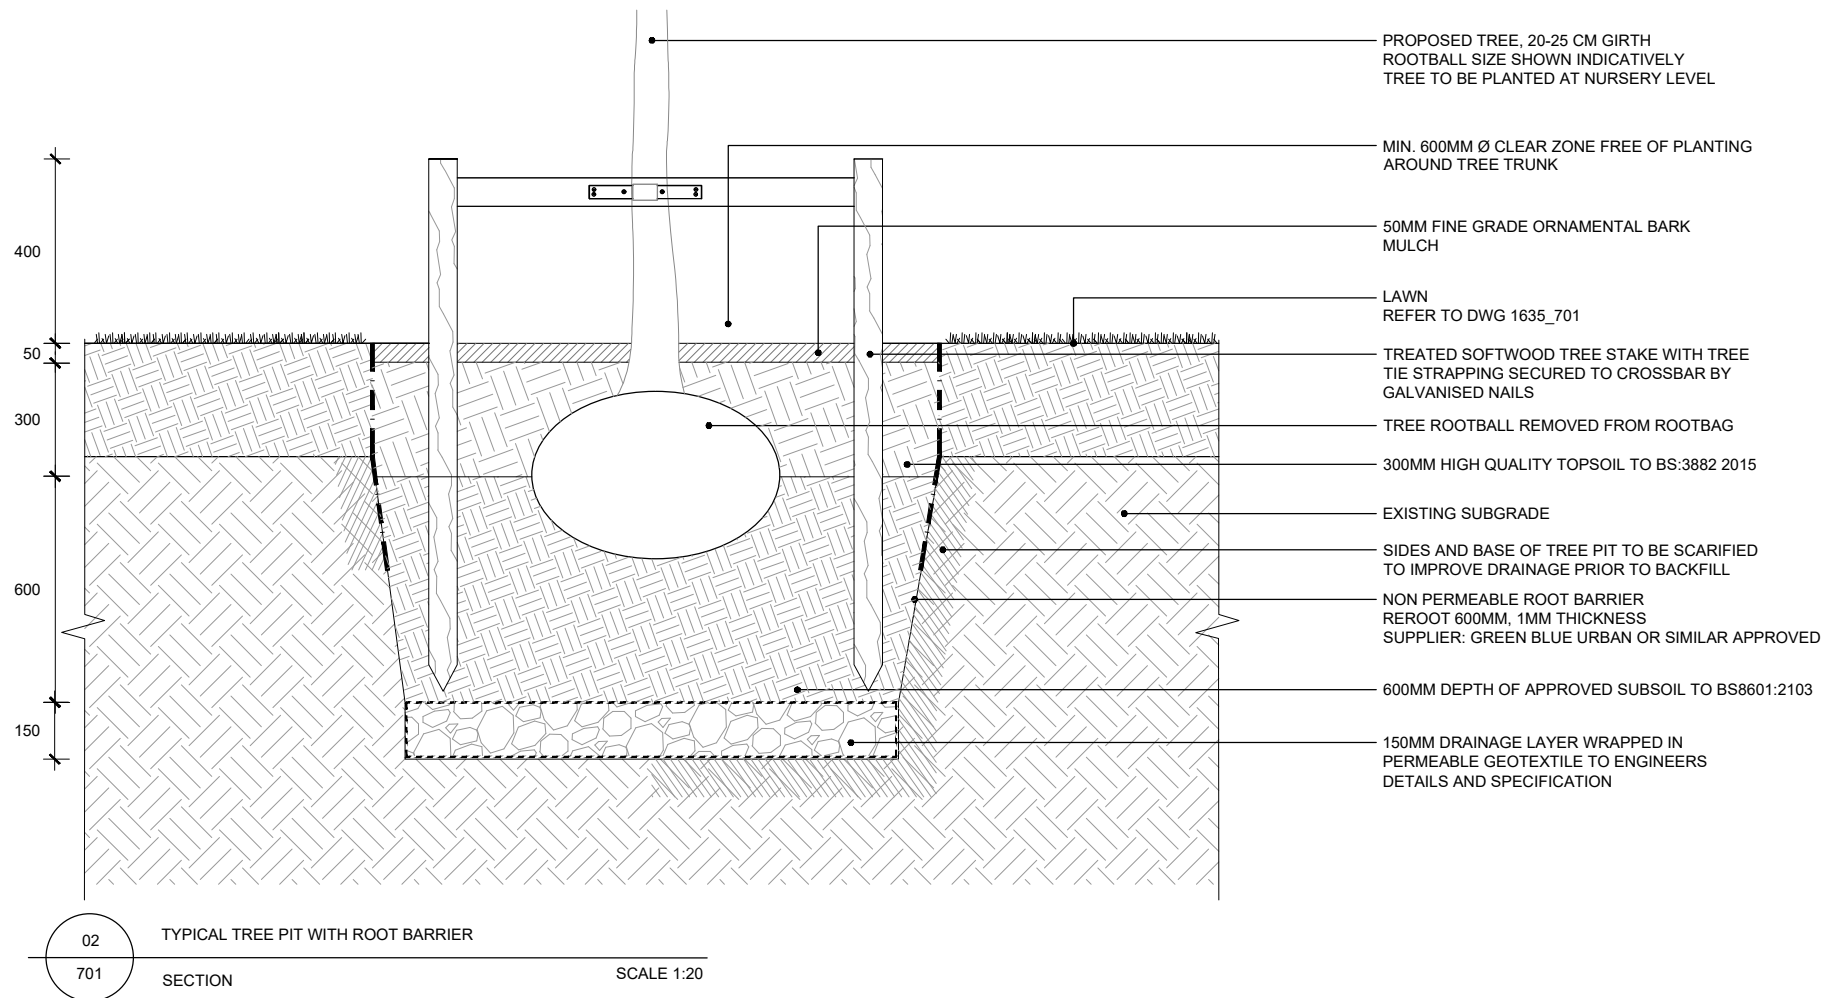


P:\LONDON PROJECTS\2018\1880_SOUTHWATER PHASE 5\01 CAD\02 SHEET LAYOUT\EXA_1880_701 TYPICAL TREE PIT WITH ROOT BARRIER DETAIL.DWG

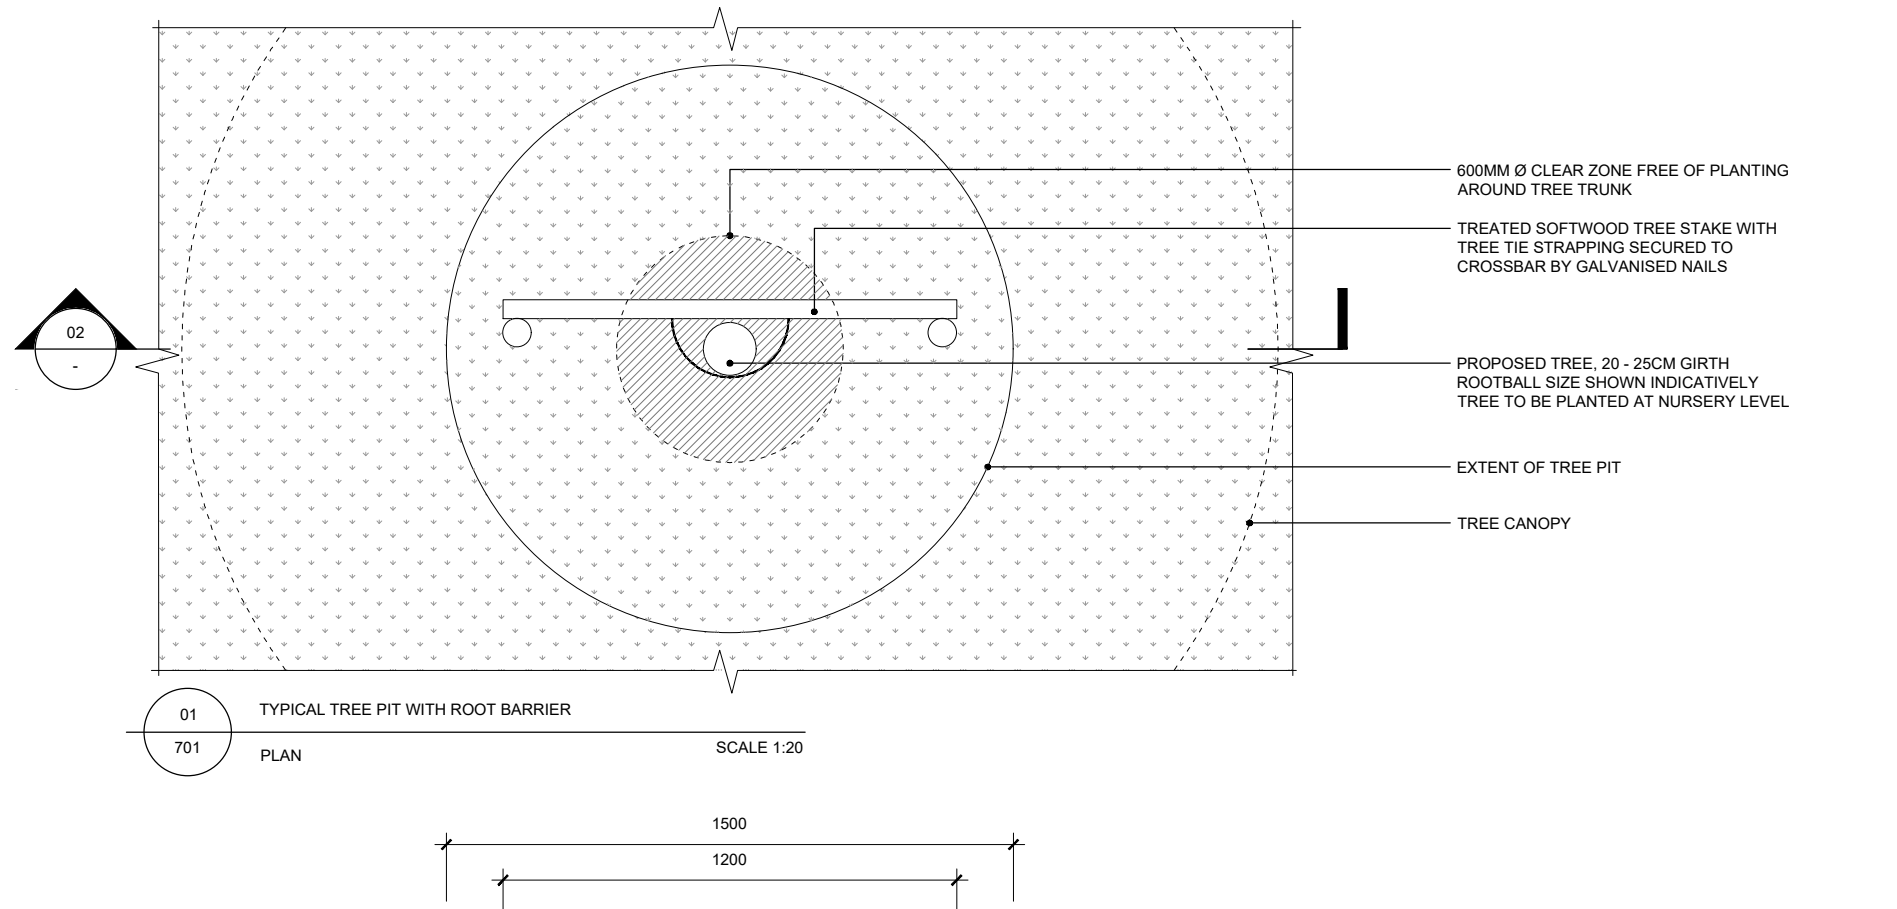

No dimensions are to be scaled from this drawing.
All dimensions are to be checked on site.
Area measurements for indicative purposes only.

This drawing is the property of Exterior Architecture Ltd.
No part of the drawing may be reproduced in any manner without permission from Exterior Architecture Ltd.

Client
BERKELEY HOMES (SOUTHERN) LTD

Rev	Description	Date
----	----	----
----	----	----
**EXTERIOR
ARCHITECTURE**

LONDON: Studio 1S, Hewlett House, Havelock Terrace,
London, SW8 4AS
MANCHESTER: Studio 537, The Royal Exchange, St Anns
Square, Manchester, M2 7DH

E-Mail: office@exteriorarchitecture.com
Web: www.exteriorarchitecture.com

Project title
SOUTHWATER PHASE 5

Drawing title
**TYPICAL TREE PIT WITH ROOT
BARRIER DETAIL**

Issued By London
Scale 1:20 @ A3
Status PLANNING
Date 2019.11.08

Drawing number
EXA_1880_701

T: 020 7978 2101
Drawn MN
Checked PW
Approved LP

Revision
