
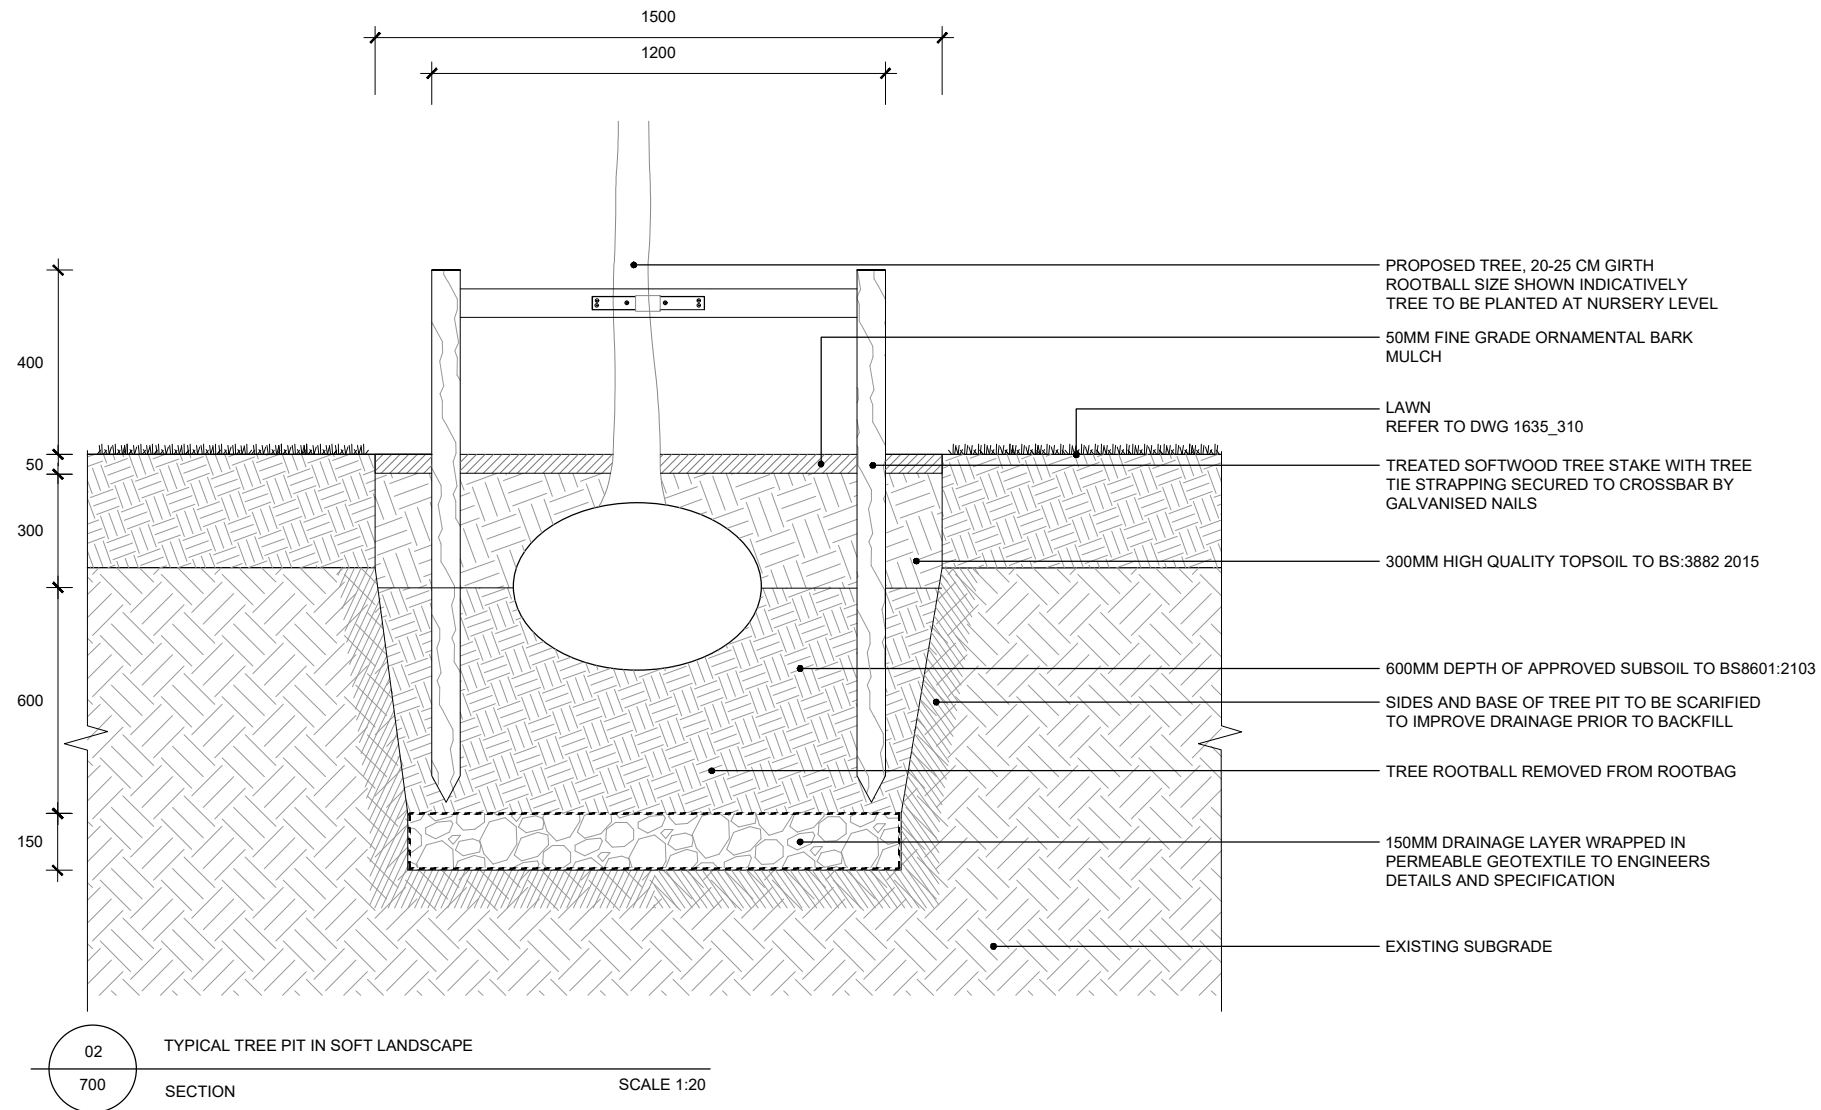


P:\LONDON PROJECTS\2018\1880_SOUTHWATER PHASE 5\01 CAD\02 SHEET LAYOUT\EXA_1880_700 TYPICAL TREE PIT IN SOFT LANDSCAPE DETAIL.DWG

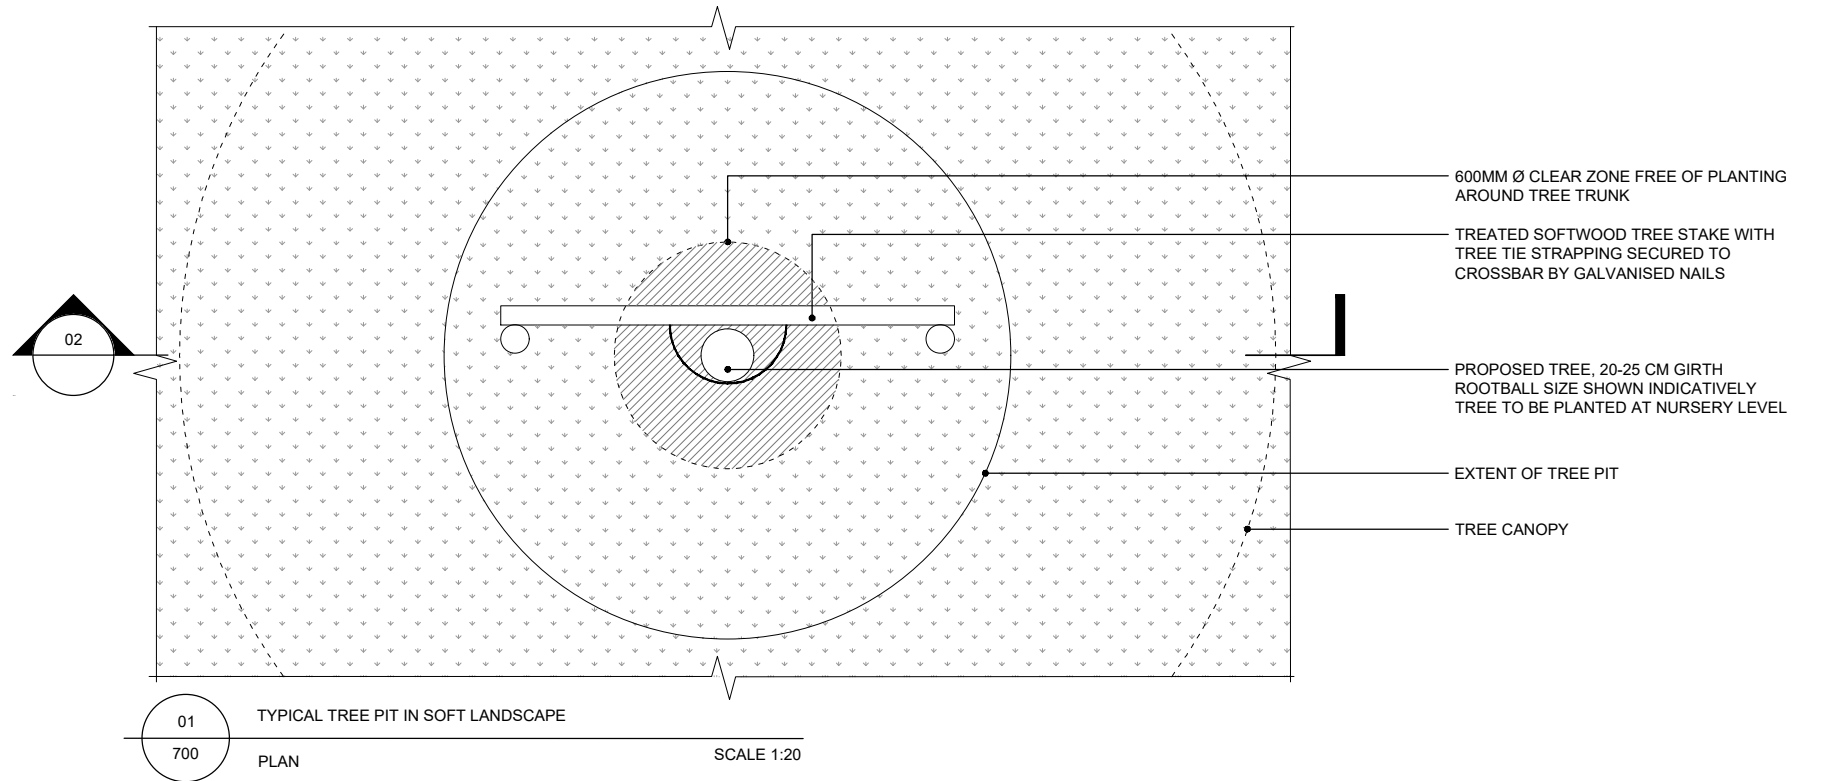

No dimensions are to be scaled from this drawing.
All dimensions are to be checked on site.
Area measurements for indicative purposes only.

This drawing is the property of Exterior Architecture Ltd.
No part of the drawing may be reproduced in any manner without permission from Exterior Architecture Ltd.

Client
BERKELEY HOMES (SOUTHERN) LTD

Rev	Description	Date
----	----	----
----	----	----
EXTERIOR ARCHITECTURE

LONDON: Studio 1S, Hewlett House, Havelock Terrace, London, SW8 4AS
MANCHESTER: Studio 537, The Royal Exchange, St Anns Square, Manchester, M2 7DH

E-Mail: office@exteriorarchitecture.com
Web: www.exteriorarchitecture.com

Project title
SOUTHWATER PHASE 5

Drawing title
TYPICAL TREE PIT IN SOFT LANDSCAPE DETAIL

Issued By	London	T: 020 7978 2101
Scale	1:20 @ A3	Drawn MN
Status	PLANNING	Checked PW
Date	2019.11.08	Approved LP

Drawing number	Revision
EXA_1880_700	----