



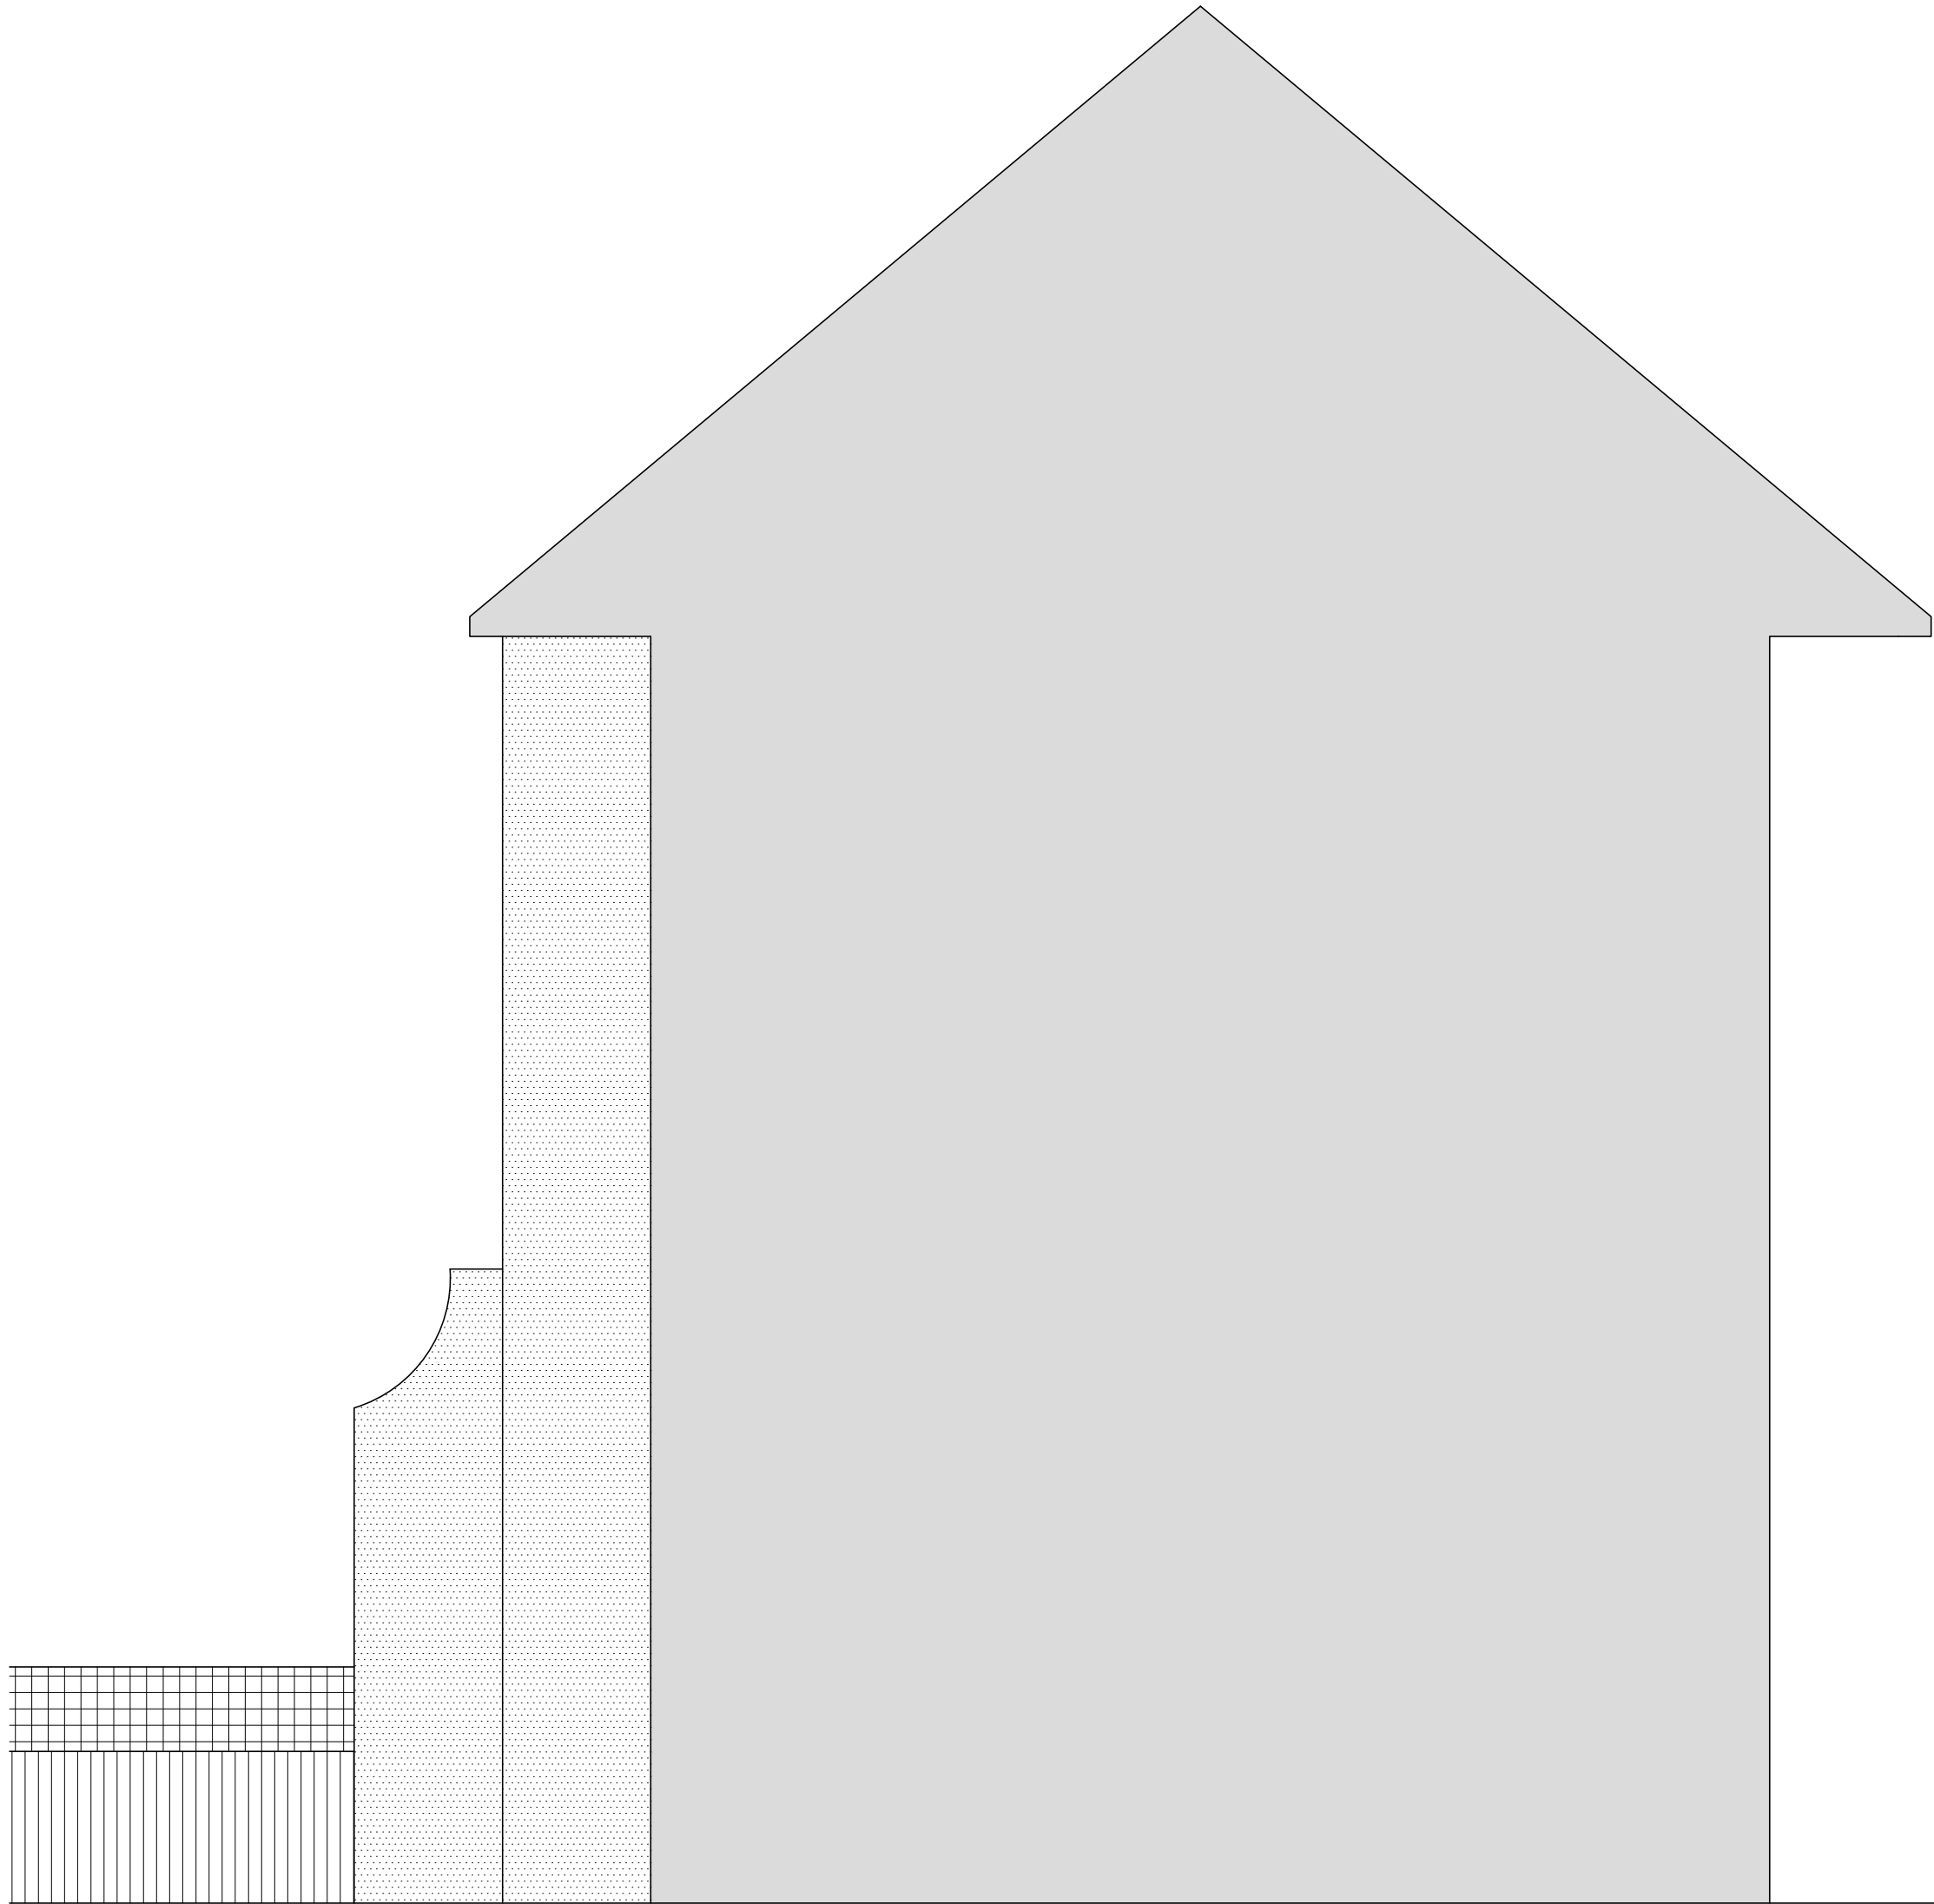

Side elevation (East facing) as existing 1:50

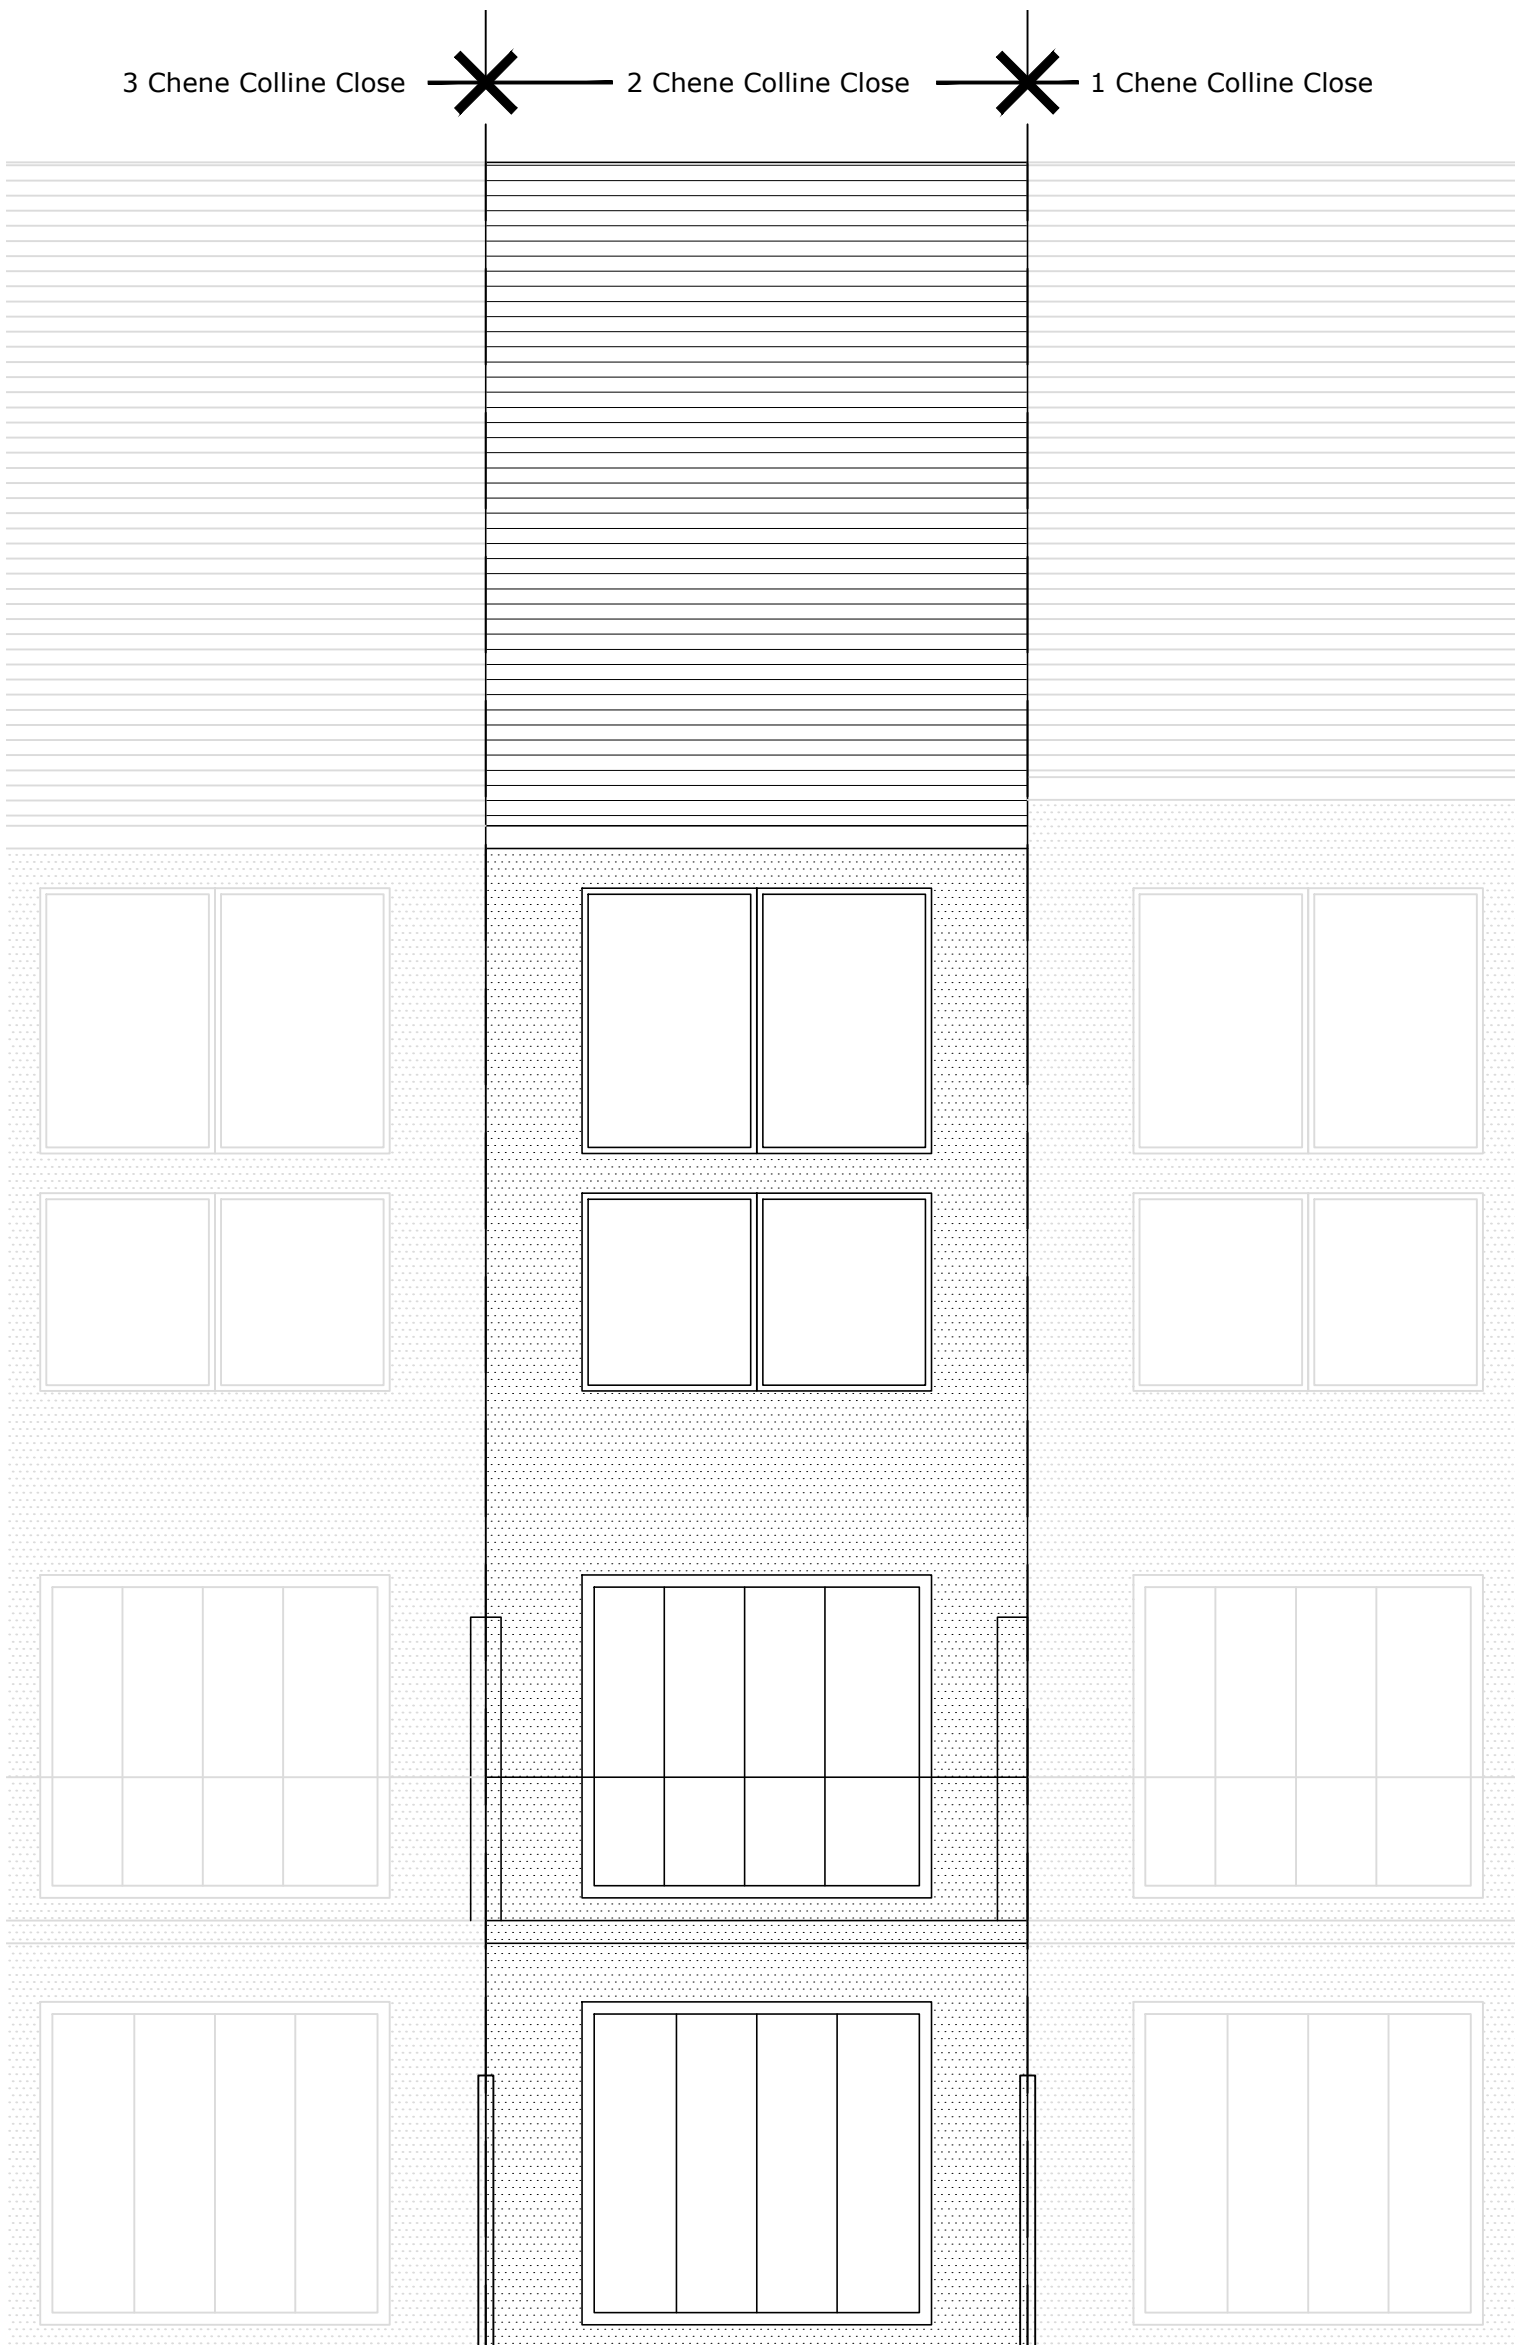

Rear elevation (South facing) as existing 1:50