




Side elevation (West facing) as proposed 1:50

Location of heat pump

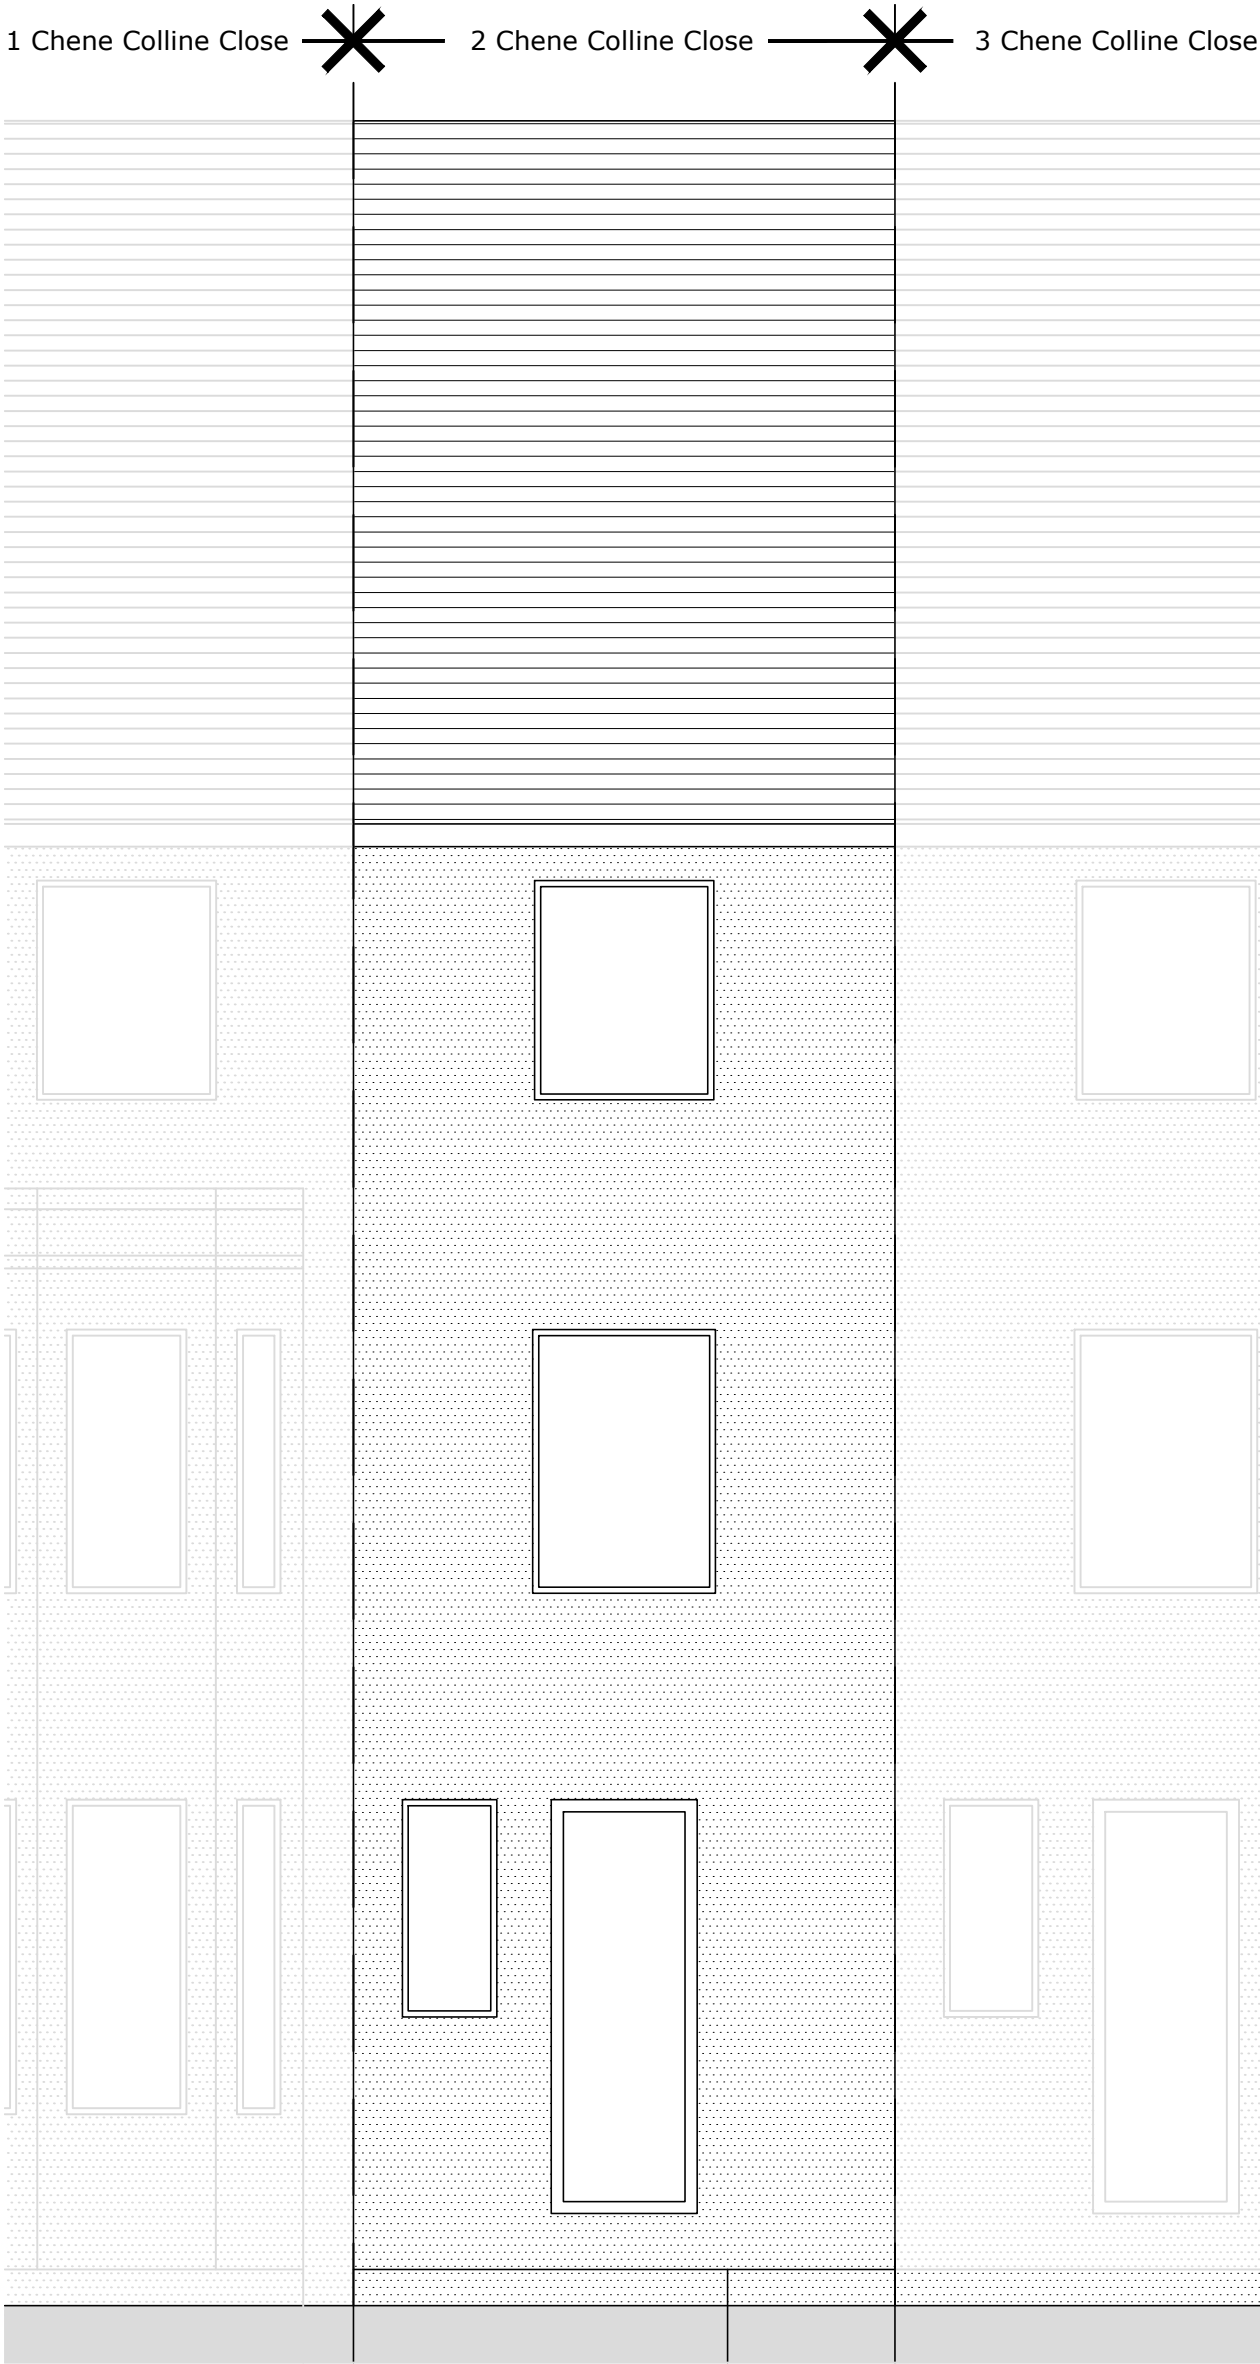

Front elevation (North facing) as proposed 1:50