



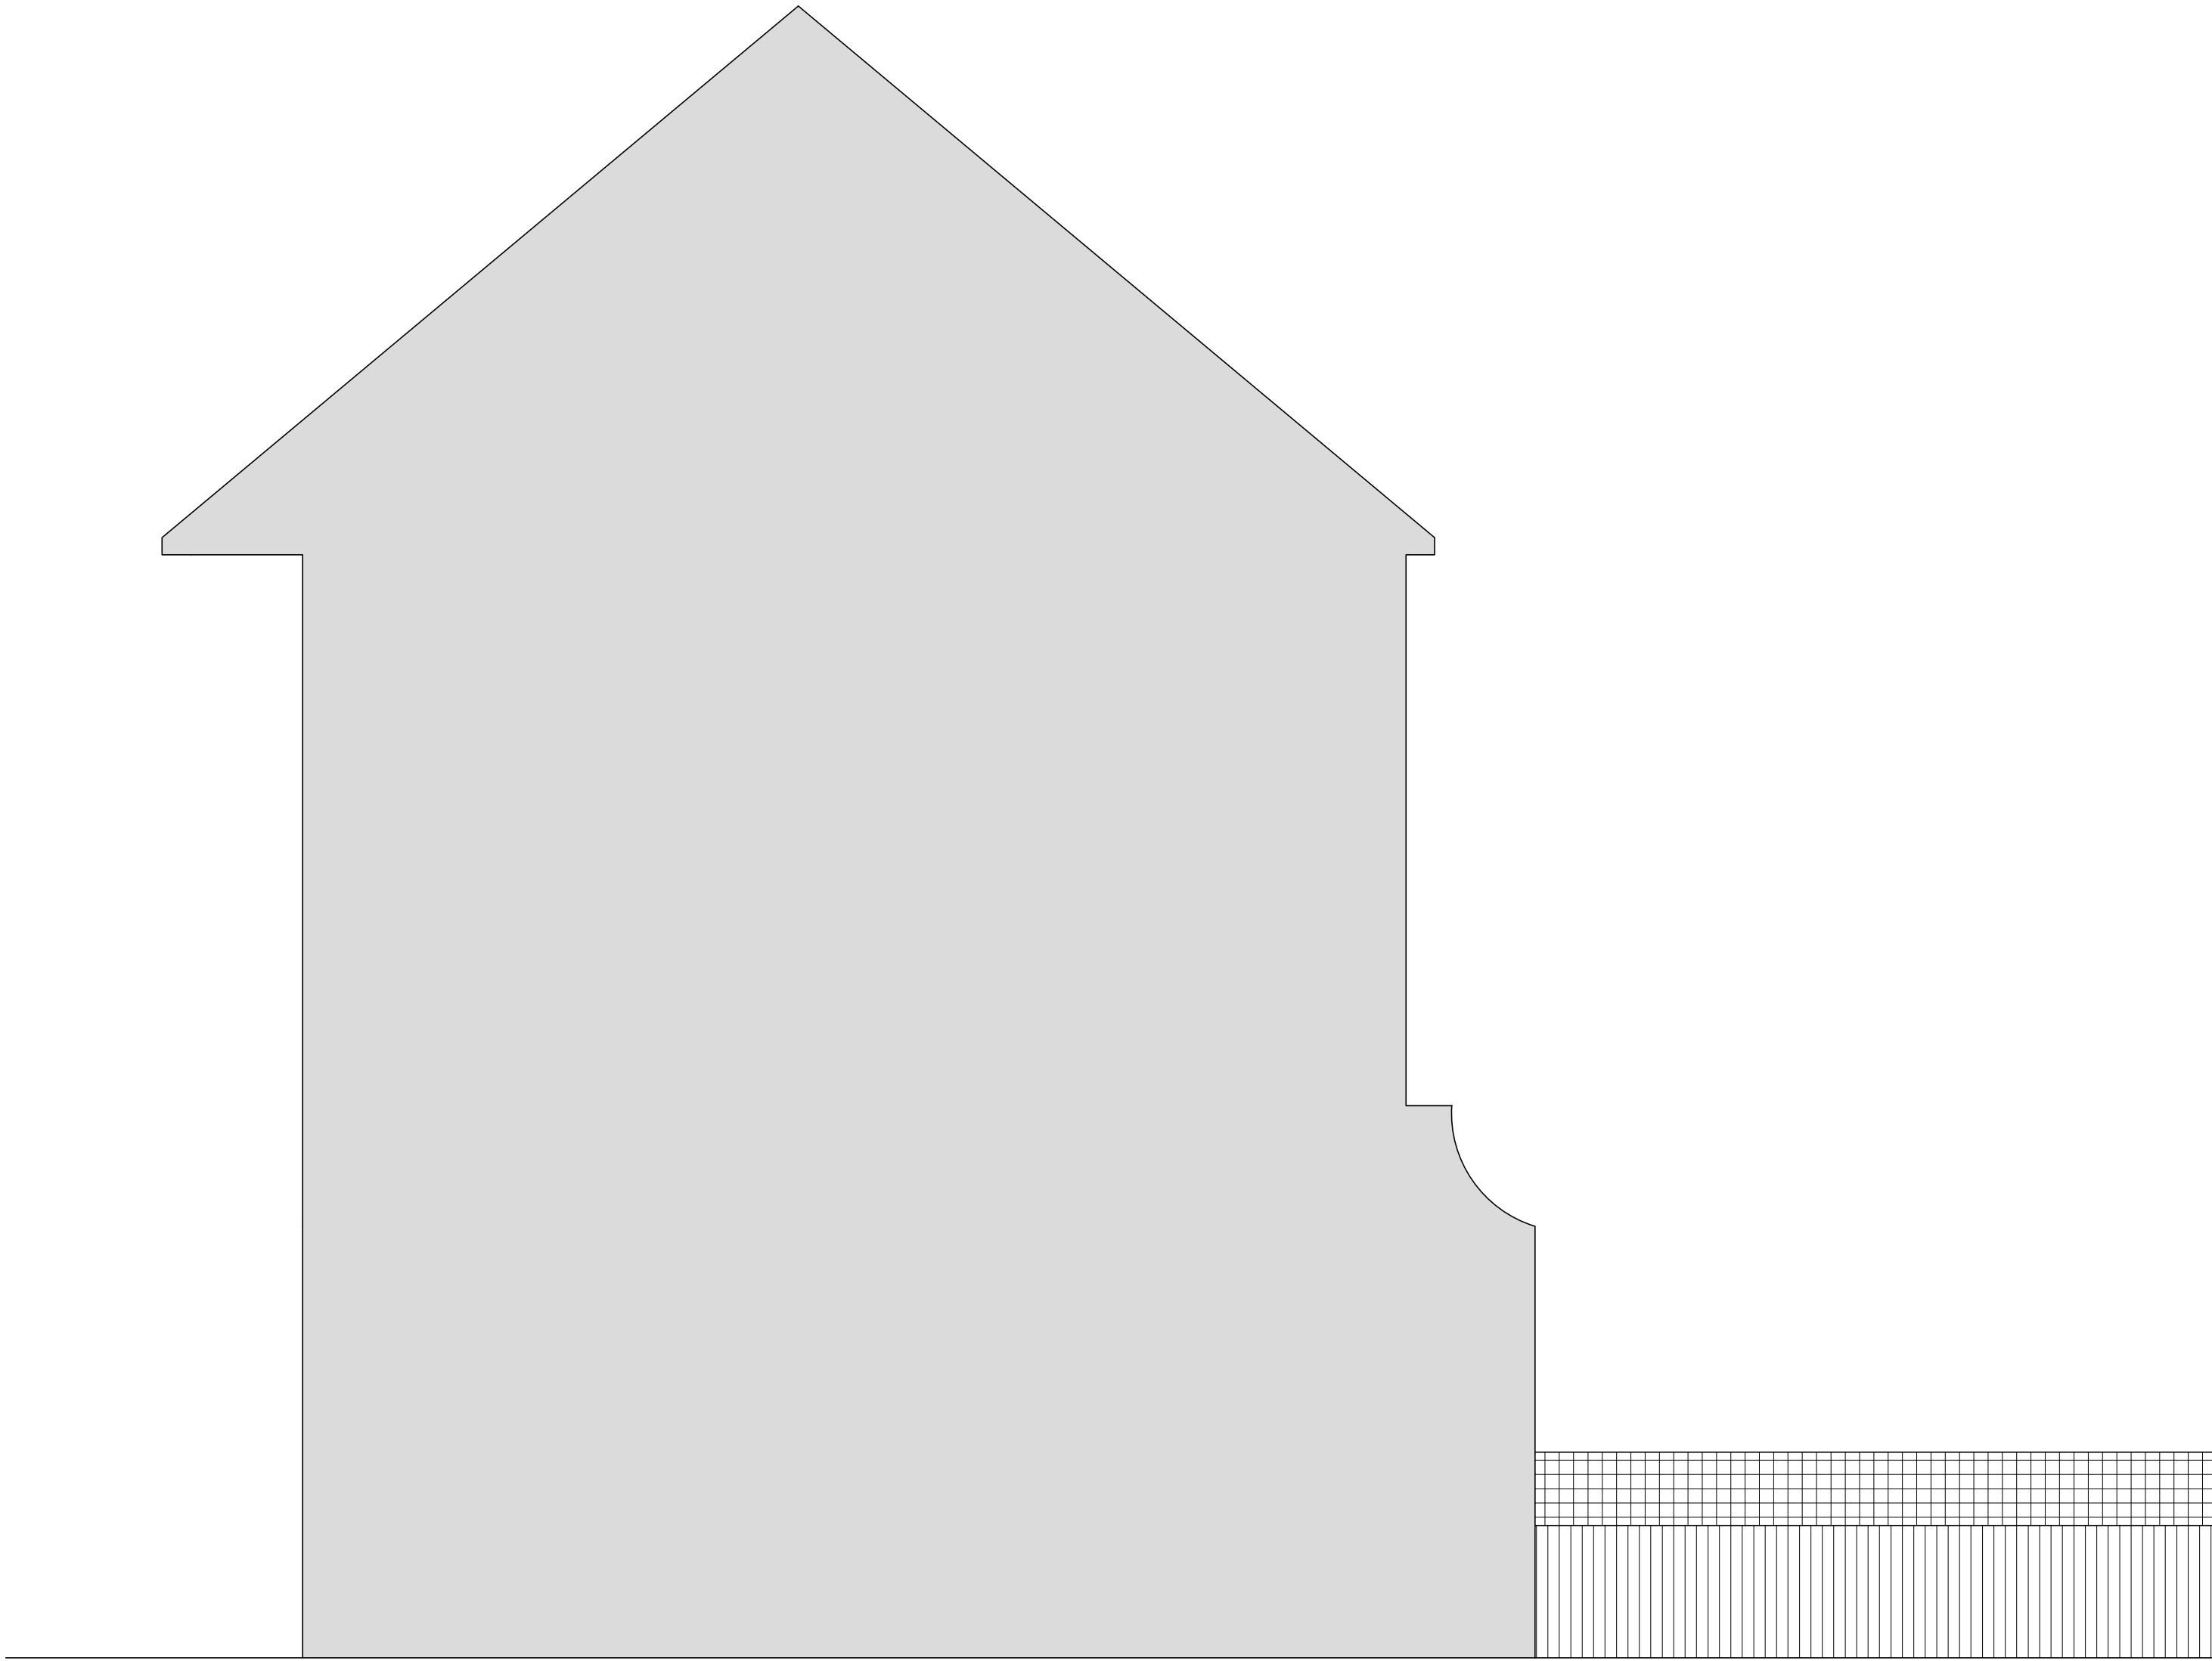

Side elevation (West facing) as existing 1:50

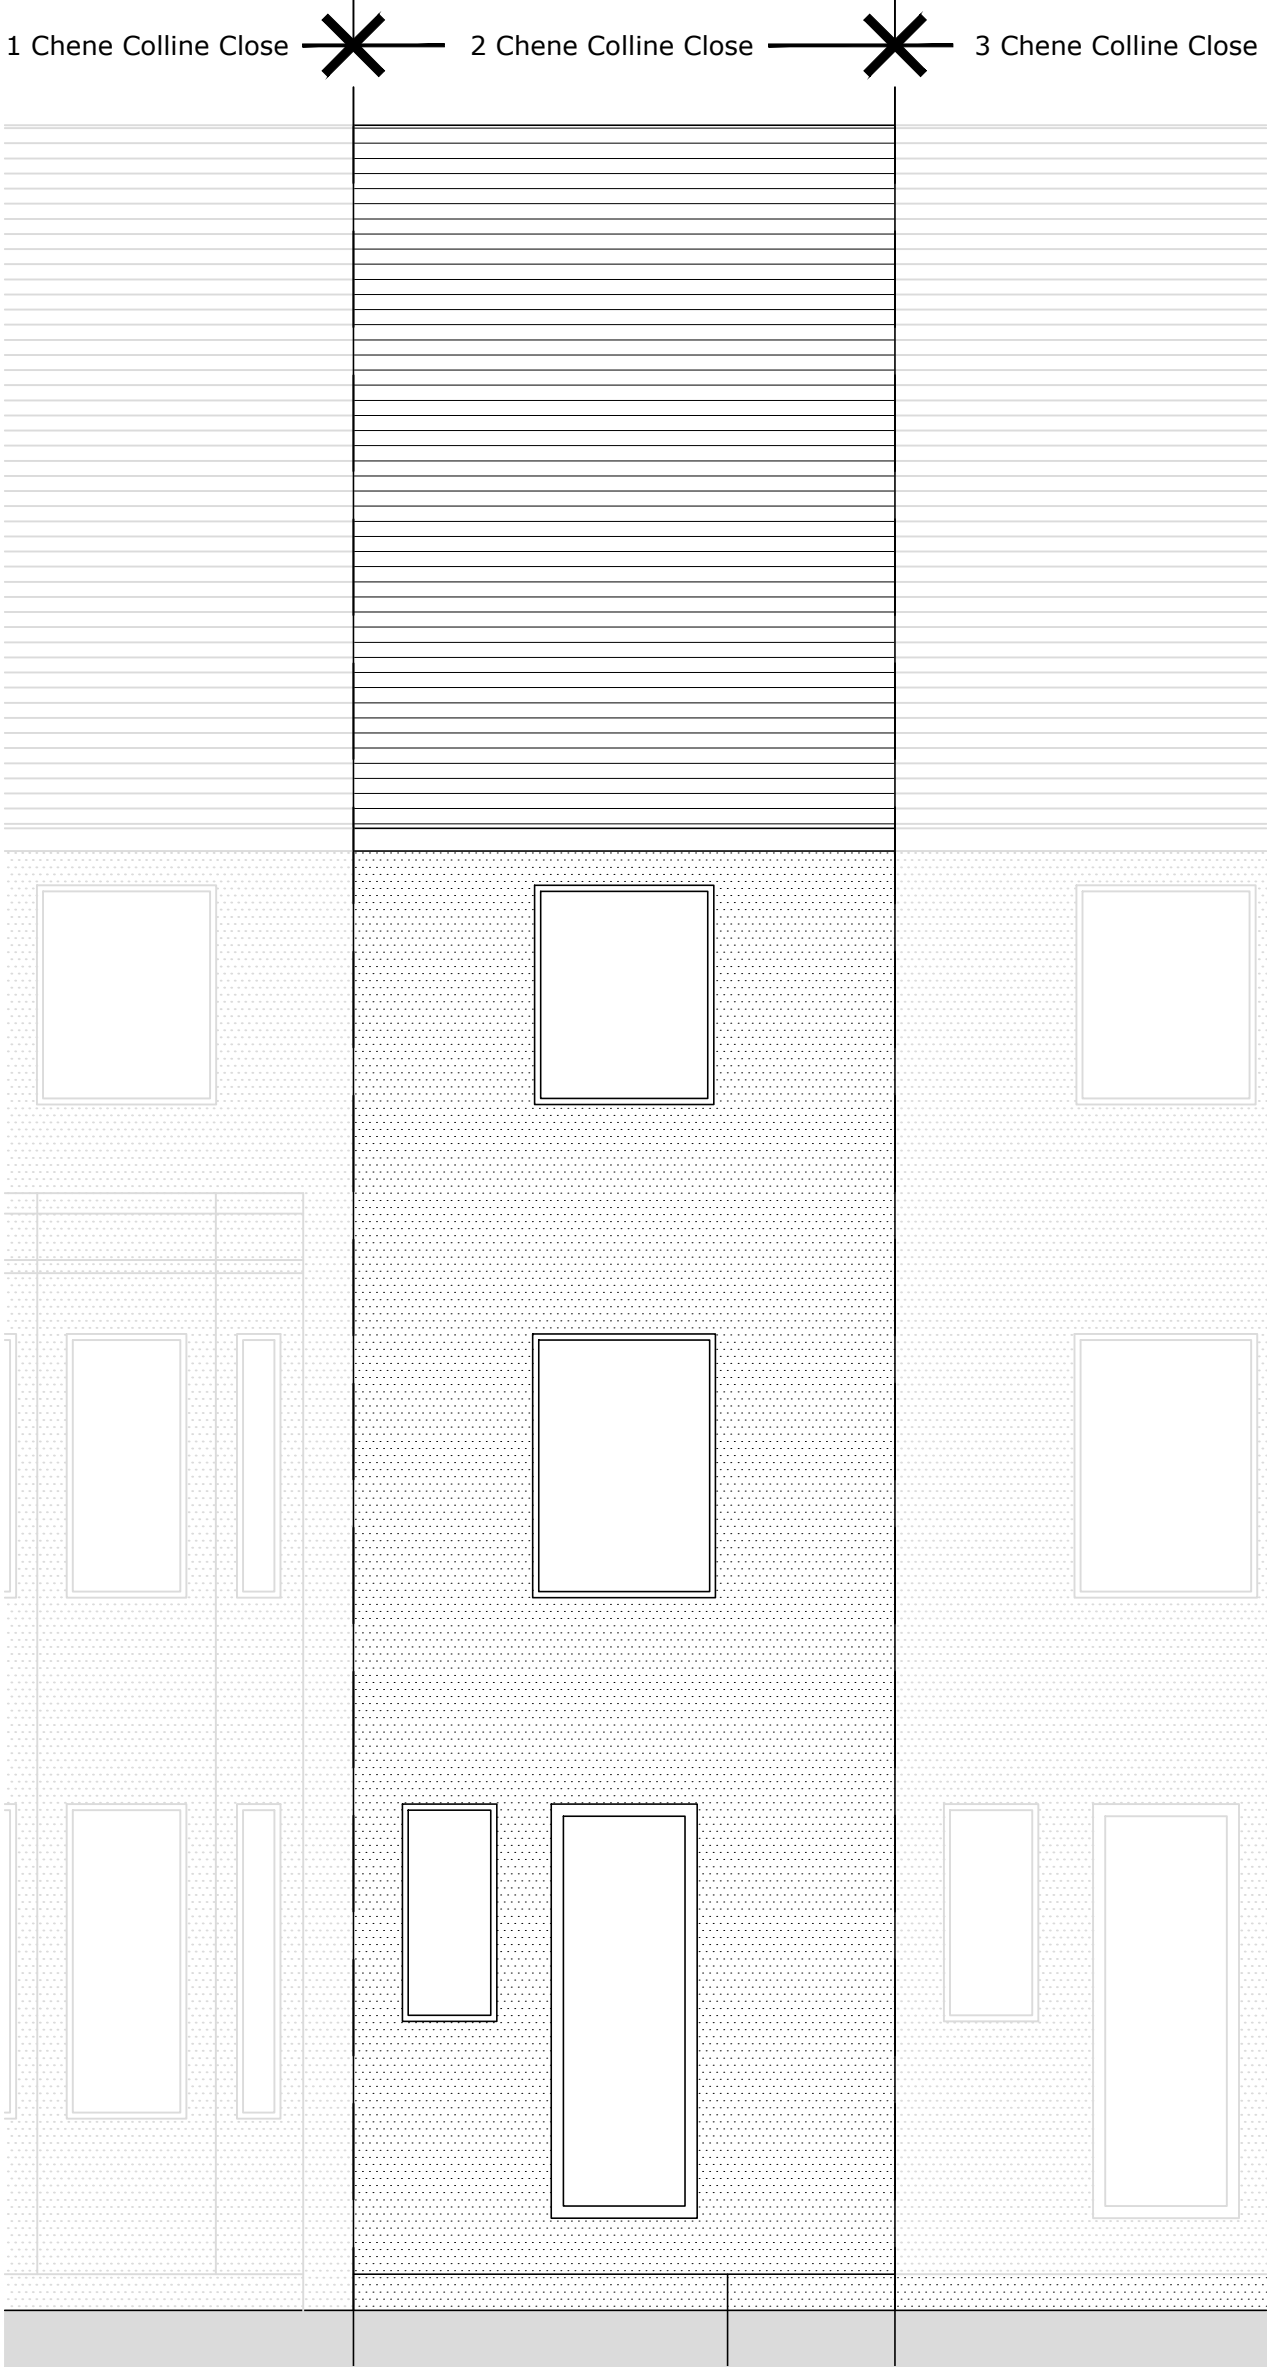

Front elevation (North facing) as existing 1:50