Scale Bar (1:50)

0m 5m

Scale Bar (1:100)


0m 5m 10m




Existing Front Elevation (Scale 1:100)




Existing Side Elevation (Scale 1:100)

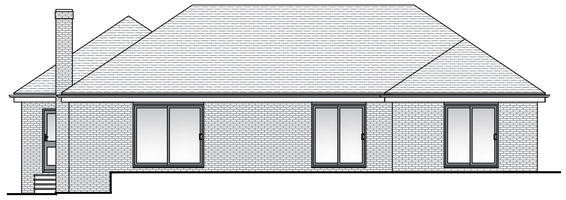


Existing Rear Elevation (Scale 1:100)

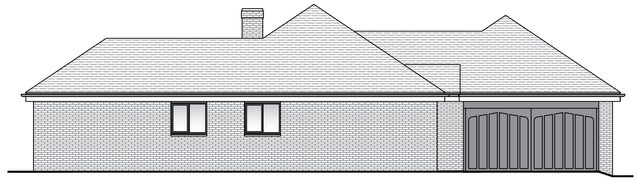

Existing Side Elevation (Scale 1:100)

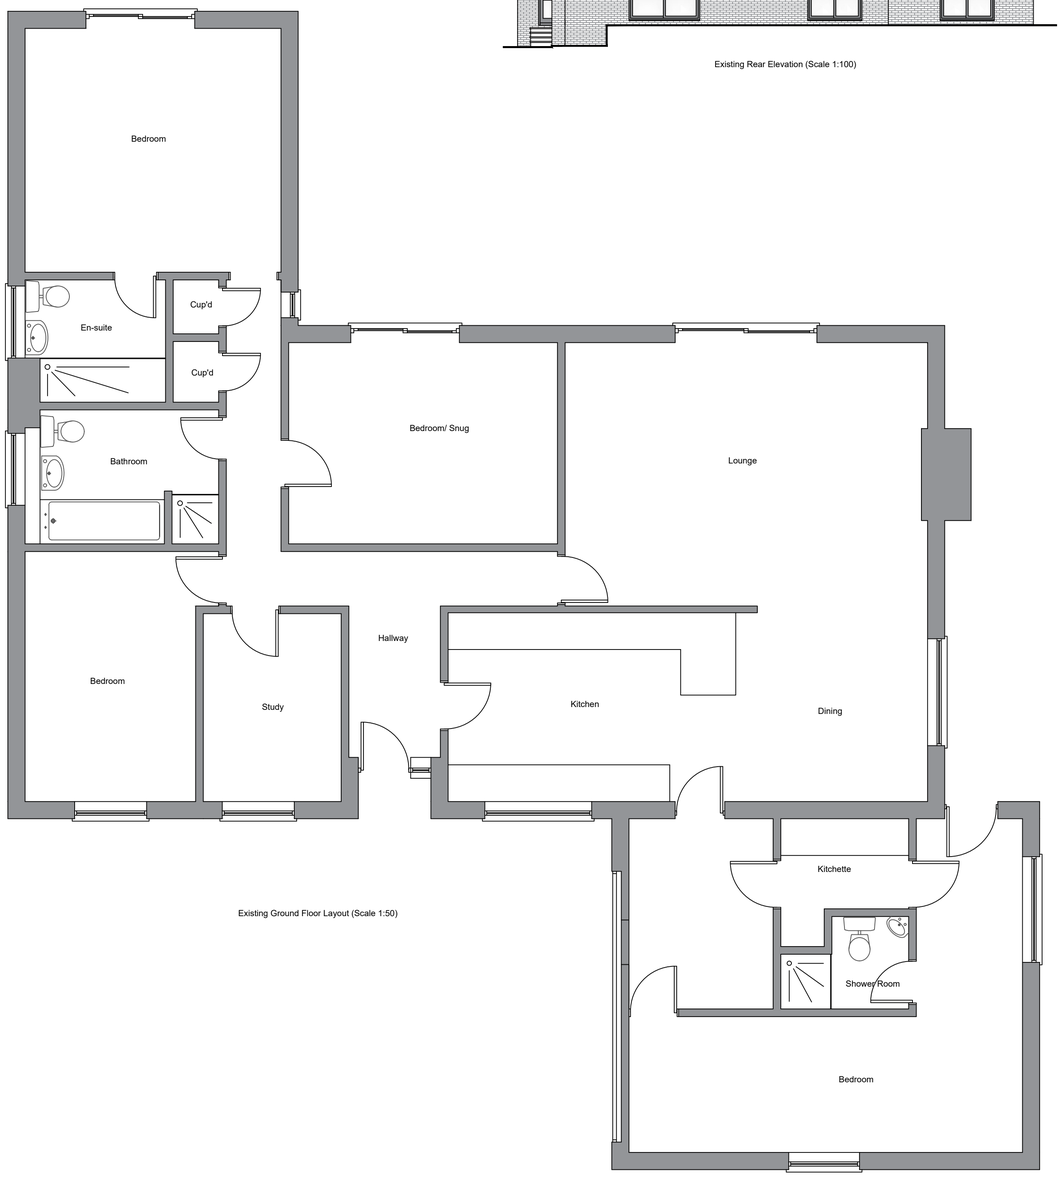

Existing Ground Floor Layout (Scale 1:50)

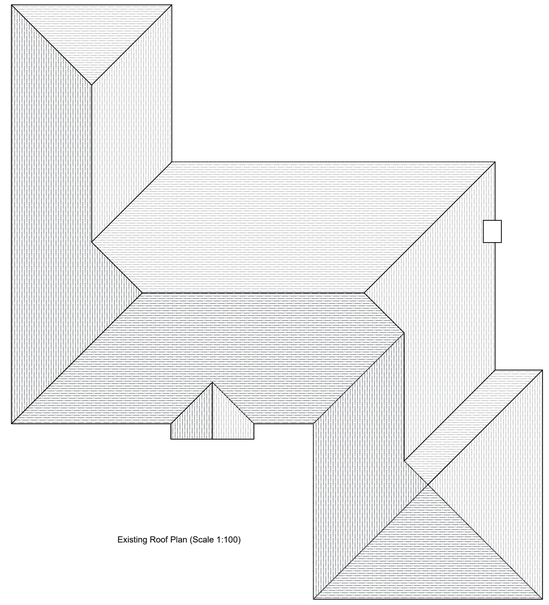

Existing Roof Plan (Scale 1:100)

Revisions

DOWNSVIEW
ASSOCIATES
Chartered Surveyors

Little Acorns, Hampers Lane, Storrington,
West Sussex RH20 4BL
Telephone: 01903 744 707 RICS 7029 80490
Email mail@downsview-surveyors.co.uk

Address:
9 Charcotsbury View
Henfield
West Sussex

Project:
Proposed single storey rear extension

Title:
Existing layouts and elevations

Scale:	Date:	Revision:
As noted @ A1	Feb 2025	

Drawing number:
2025.451.01