
Scale Bar (1:50)

0m 5m

Scale Bar (1:100)

0m 5m 10m

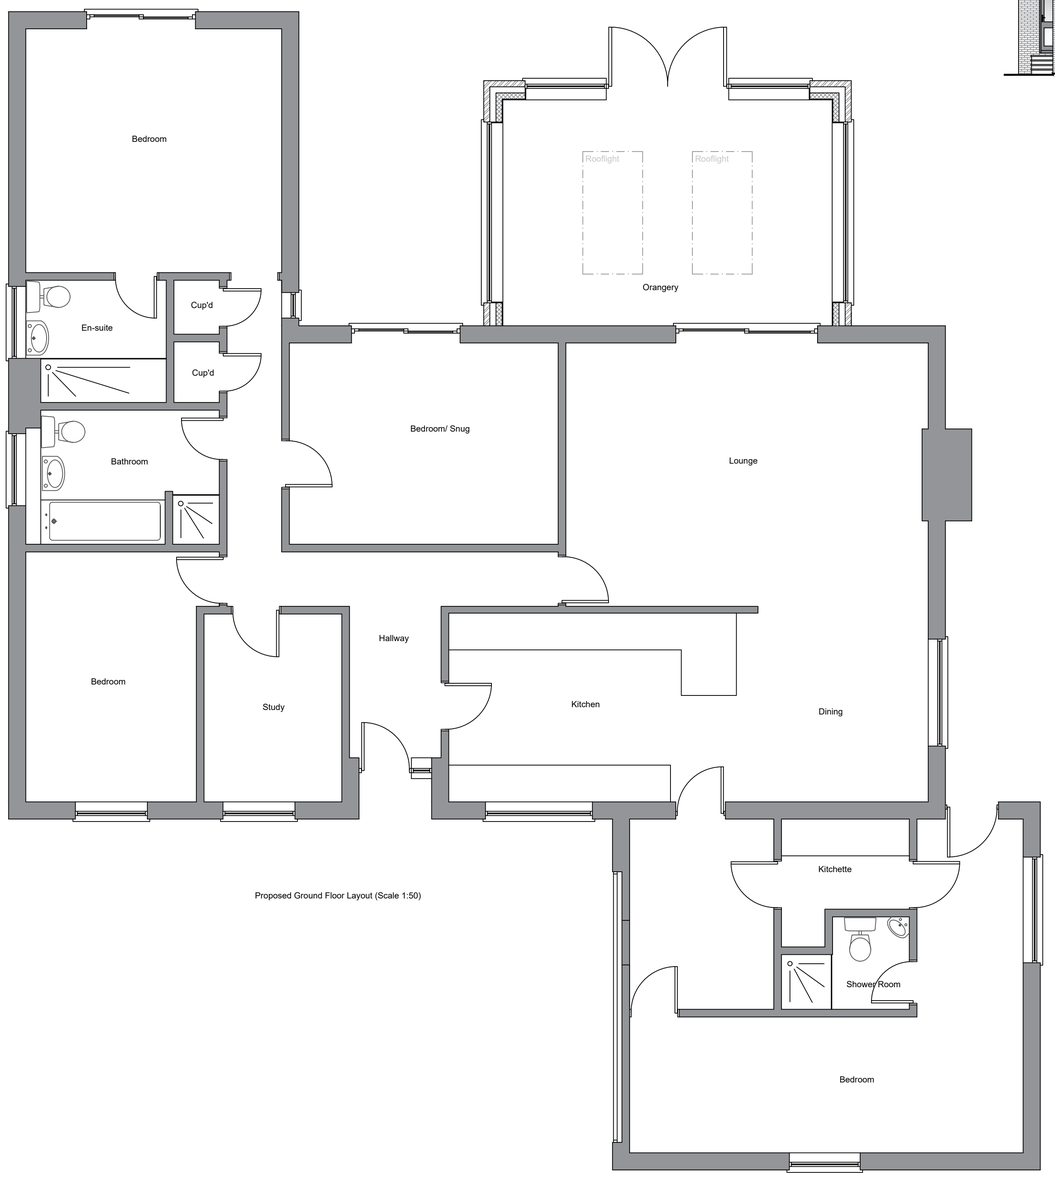

Proposed Ground Floor Layout (Scale 1:50)



Proposed Front Elevation (Scale 1:100)




Propsoed Side Elevation (Scale 1:100)



Proposed Rear Elevation (Scale 1:100)



Proposed Side Elevation (Scale 1:100)

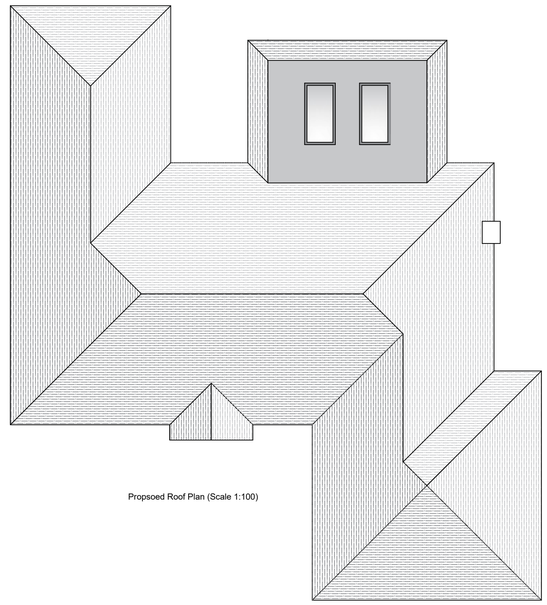

Propsoed Roof Plan (Scale 1:100)

revisions

DOWNSVIEW
ASSOCIATES
Chartered Surveyors

Little Acorns, Hampers Lane, Storrington,
West Sussex, RH20 3HZ
tel: 01903 744111 fax: 01903 744440
email: mail@downsview-associates.co.uk

RICS

address:
9 Chanctonbury View
Henfield
West Sussex

project:
Proposed single storey rear extension

title:
Proposed layouts and elevations

scale: As noted @ A1

date: Feb 2025

revision:

drawing number:
2025.451.02