


Location Plan

Site Address: 59, Berrall Way, Billingshurst, RH14 9PQ

Date Produced: 11-Jun-2026

Scale: 1:2500 @A4

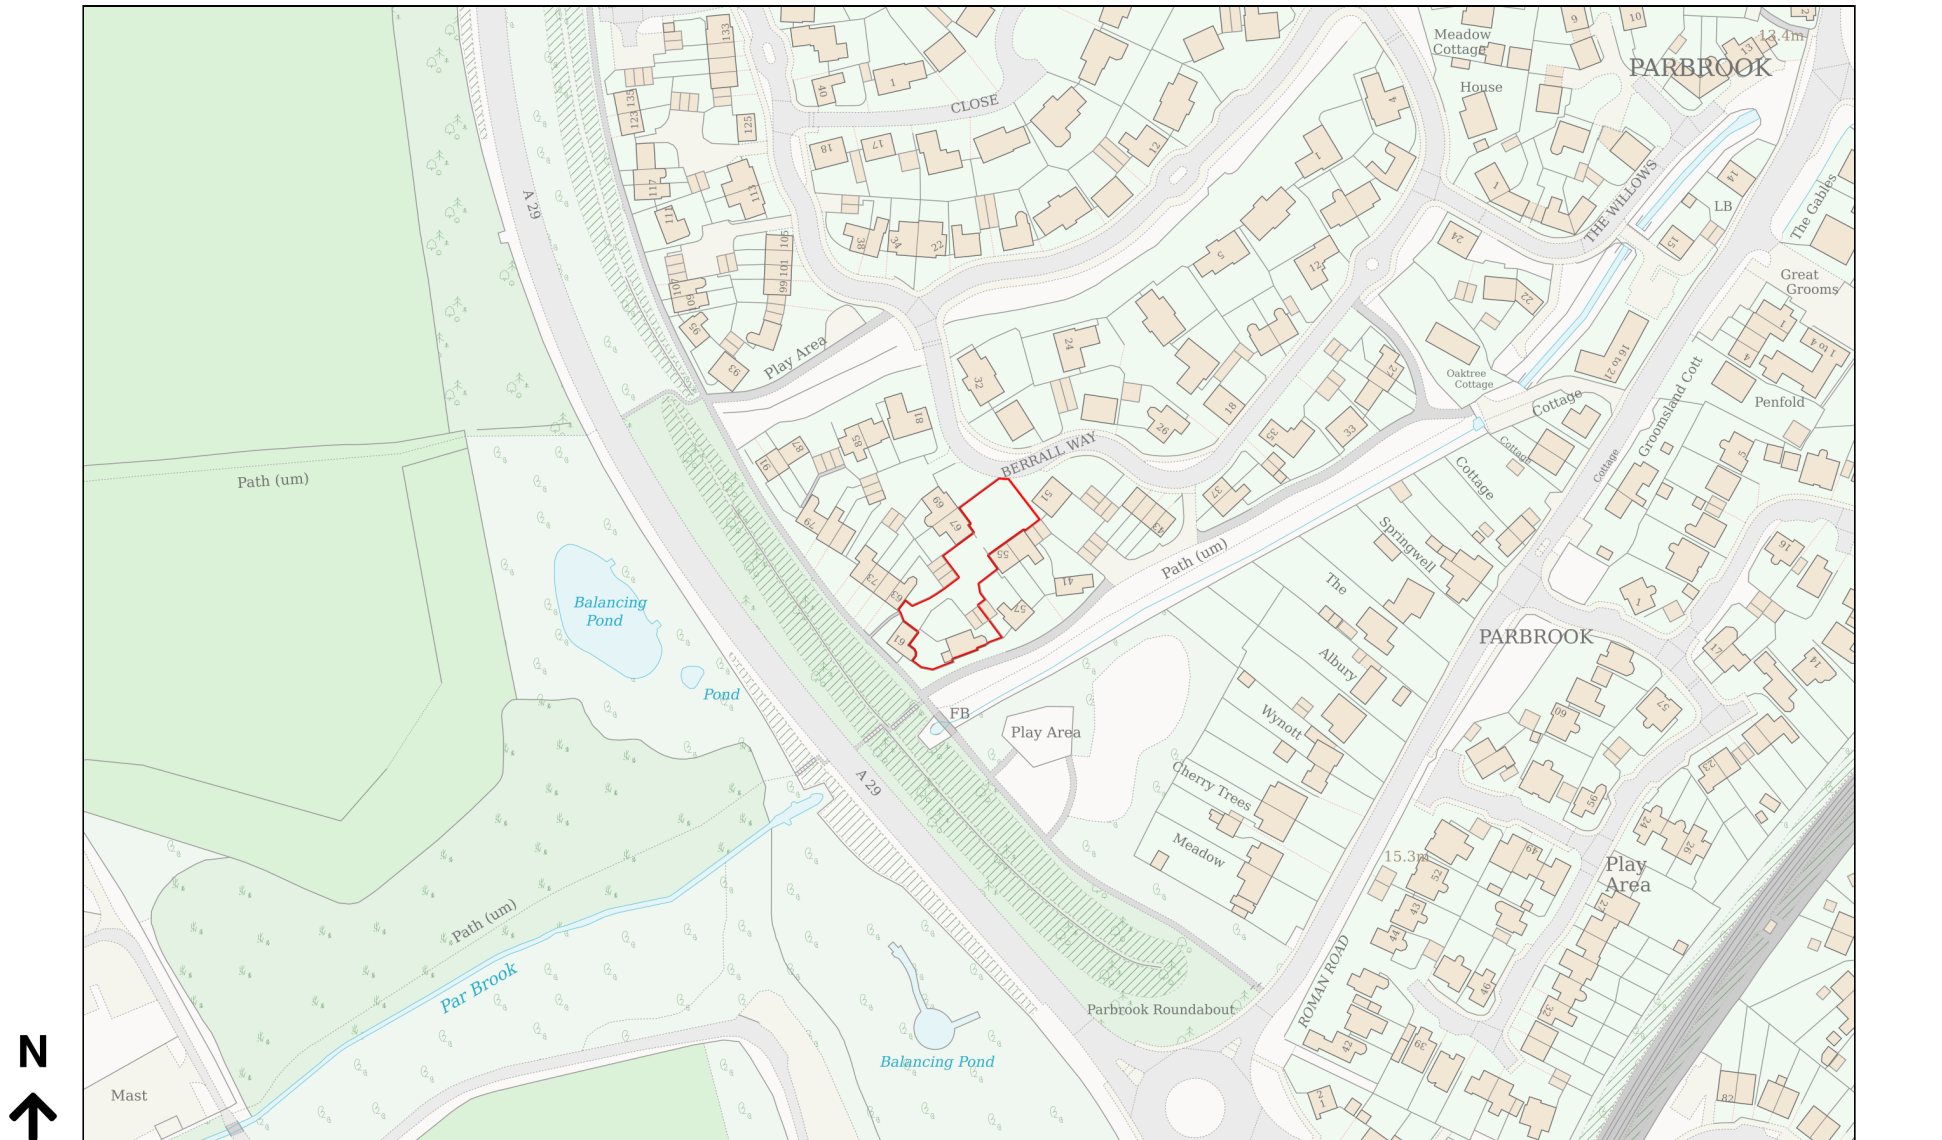

Planning Portal Reference: PP-15003444v1