


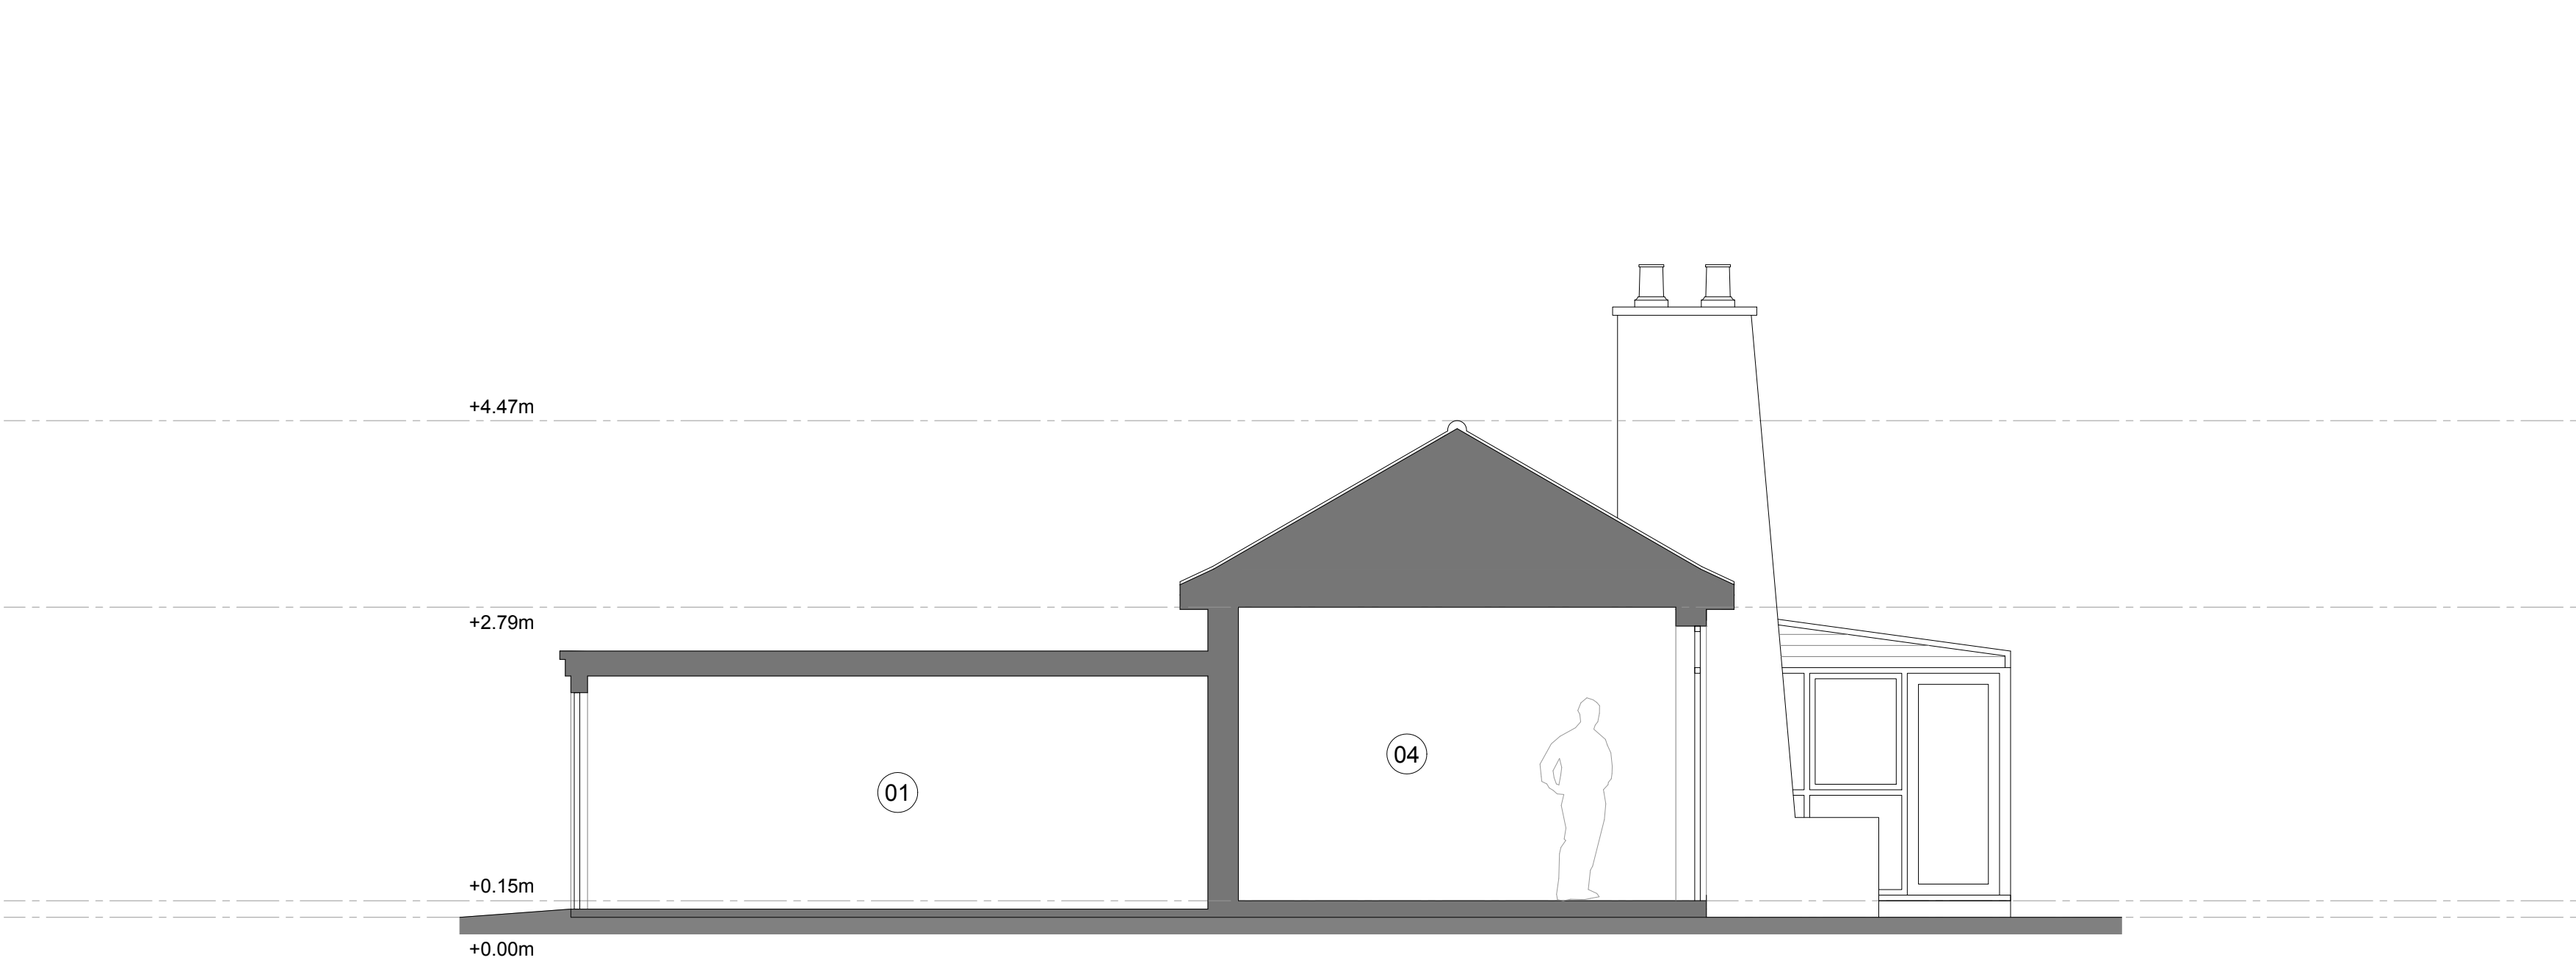
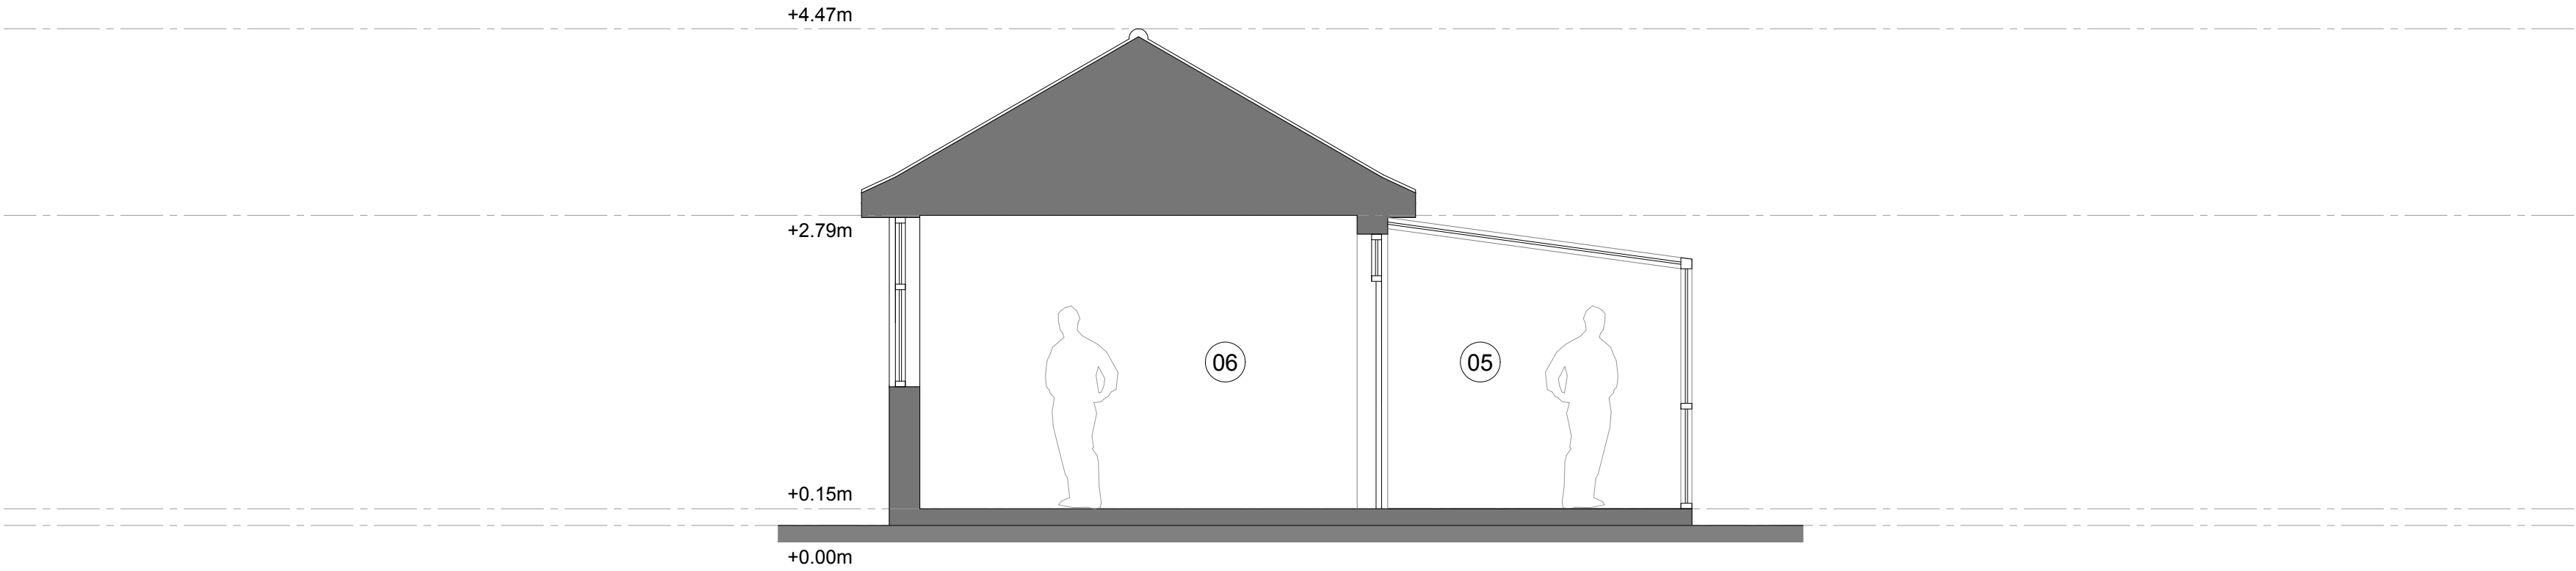


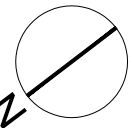

SECTION A - A

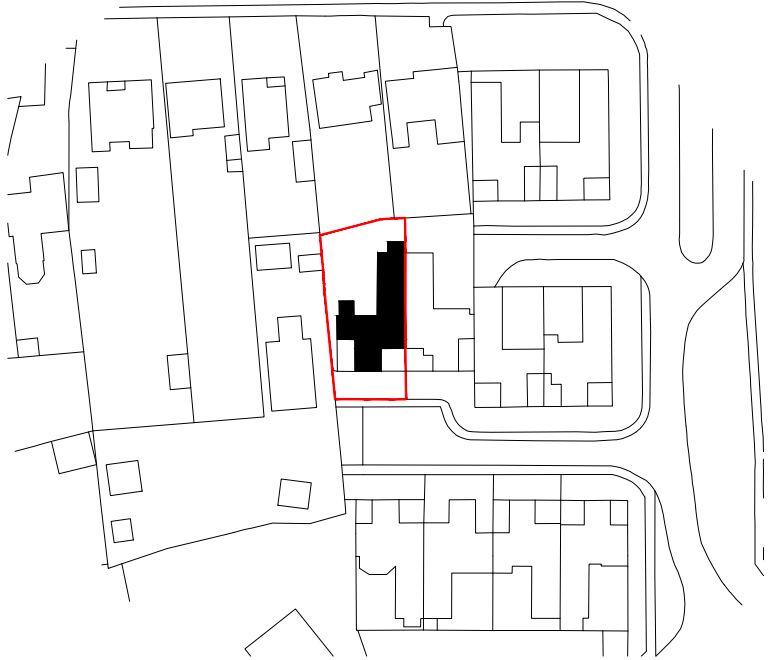

SECTION B - B

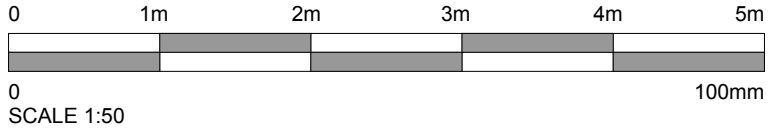

Existing Notes:

- 01. Garage
- 02. Entrance Hall
- 03. W/C
- 04. Living Room
- 05. Conservatory
- 06. Kitchen
- 07. Hall
- 08. Bedroom 1
- 09. Bedroom 2
- 10. Bedroom 3 / Study
- 11. Family Bathroom

Existing Materials:

- 12. Concrete Interlocking Tile
- 13. Flat Roof
- 14. Red / Brown Multi Stock Brick
- 15. Timber Cladding
- 16. Stone Chimney
- 17. Black Windows & Doors
- 18. White Windows & Doors

Rev.	Date	Detail
-	-	-

Status: **PLANNING**



Tel: 01403 458915 mail: info@ateliertb.co.uk
www.ateliertb.co.uk

Client: **MR & MRS CLARKE**

Project Title: **8 MALLARD CLOSE,
HORSHAM,
WEST SUSSEX, RH12 2NB**

Drawing Title: **EXISTING SECTIONS**

Scale:	1:50 A2	Date:	Jun 2026	Drawn:	TMA
--------	----------------	-------	-----------------	--------	------------

Drawing No.	AT - 087 - P07	Rev.	-
-------------	-----------------------	------	----------

The copyright in this document and design is confidential to and the property of Atelier T&B Limited