


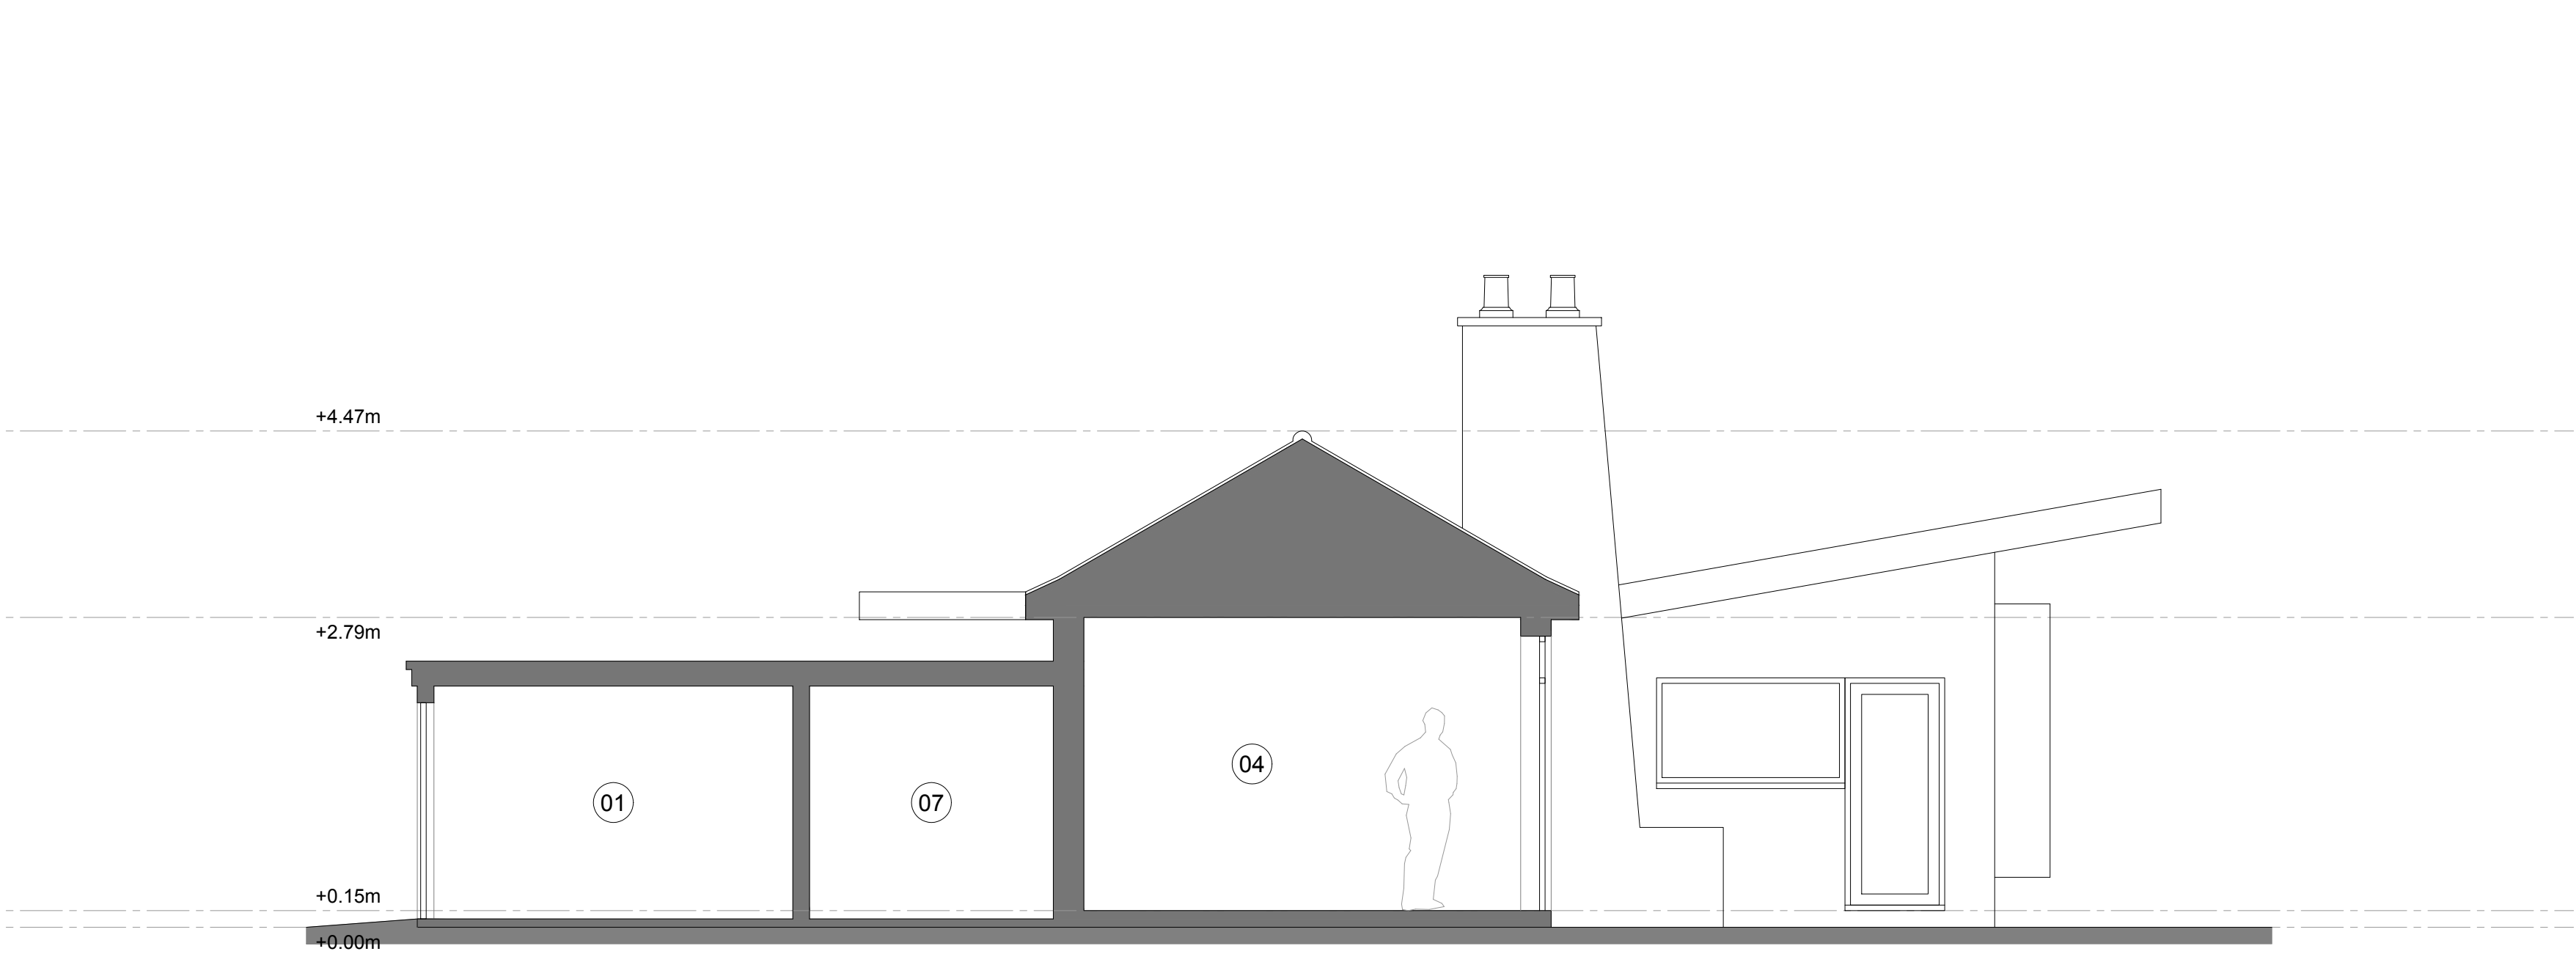


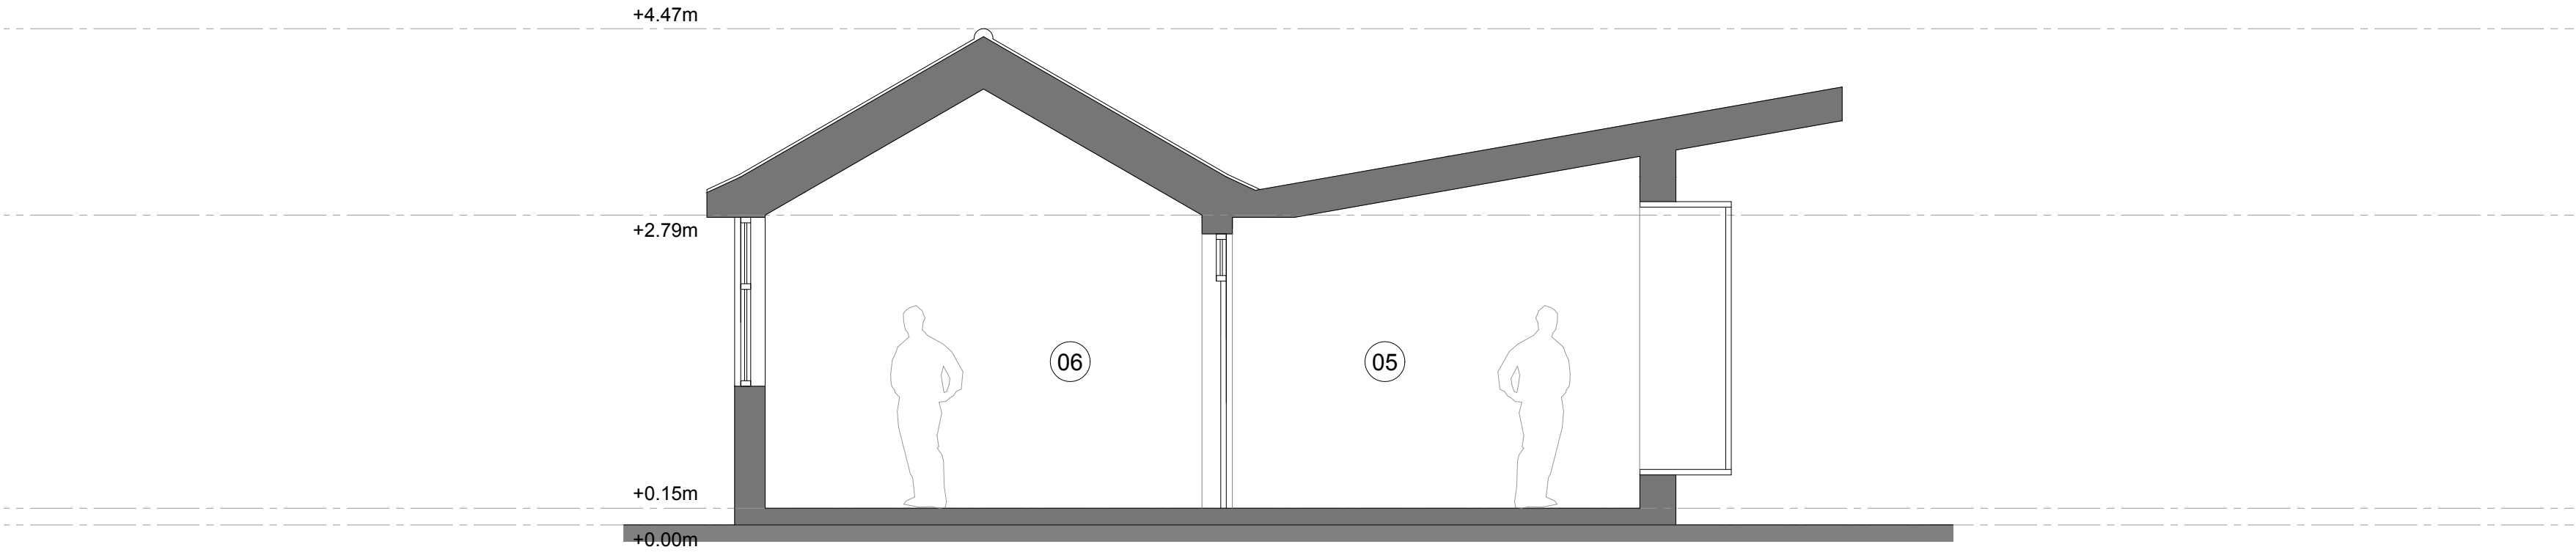

SECTION A - A

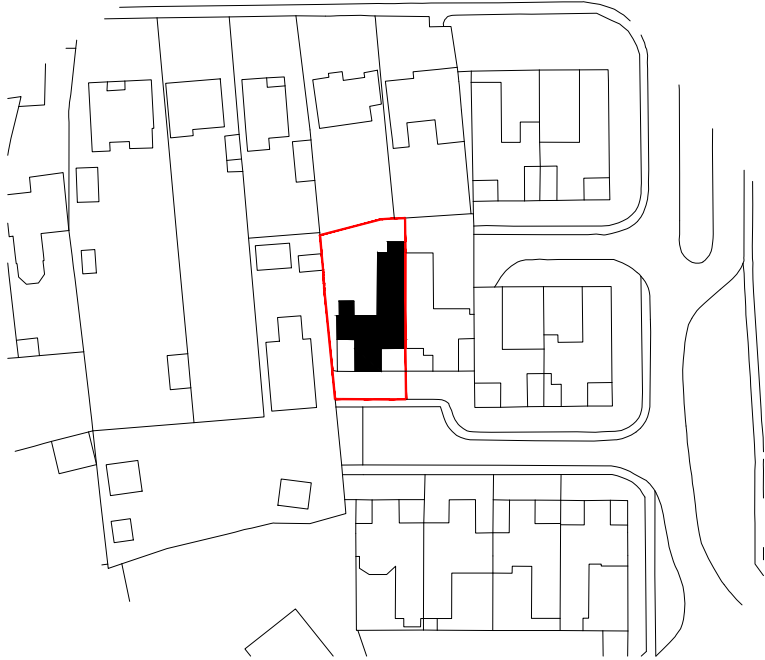

SECTION B - B

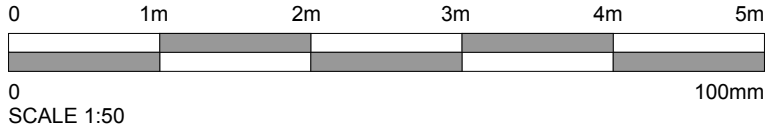

Proposed Notes:

- 01. Garage
- 02. Entrance Hall
- 03. W/C
- 04. Living Room
- 05. Dining
- 06. Kitchen
- 07. Pantry
- 08. Utility
- 09. Hall
- 10. Bedroom 1
- 11. Bedroom 2
- 12. Bedroom 3 / Study
- 13. Family Bathroom

Proposed Materials:

- 14. Concrete Interlocking Tile
- 15. Flat Roof
- 16. Shallow Pitch Flat Roof
- 17. Metal / Glass Canopy
- 18. Red / Brown Multi Stock Brick
- 19. Timber Cladding
- 20. Stone Chimney
- 21. Black Windows & Doors
- 22. Oriel Window

Rev.	Date	Detail
-	-	-

Status: **PLANNING**



Tel: 01403 458915 mail: info@ateliertb.co.uk
www.ateliertb.co.uk

Client: **MR & MRS CLARKE**

Project Title: **8 MALLARD CLOSE,
HORSHAM,
WEST SUSSEX, RH12 2NB**

Drawing Title: **PROPOSED SECTIONS**

Scale: 1:50 A2	Date: Apr 2026	Drawn: TMA
-----------------------	-----------------------	-------------------

Drawing No: AT - 087 - P13	Rev: -
-----------------------------------	---------------

The copyright in this document and design is confidential to and the property of Atelier T&B Limited