


Snappers Field, Shipley Road, RH13 9BQ

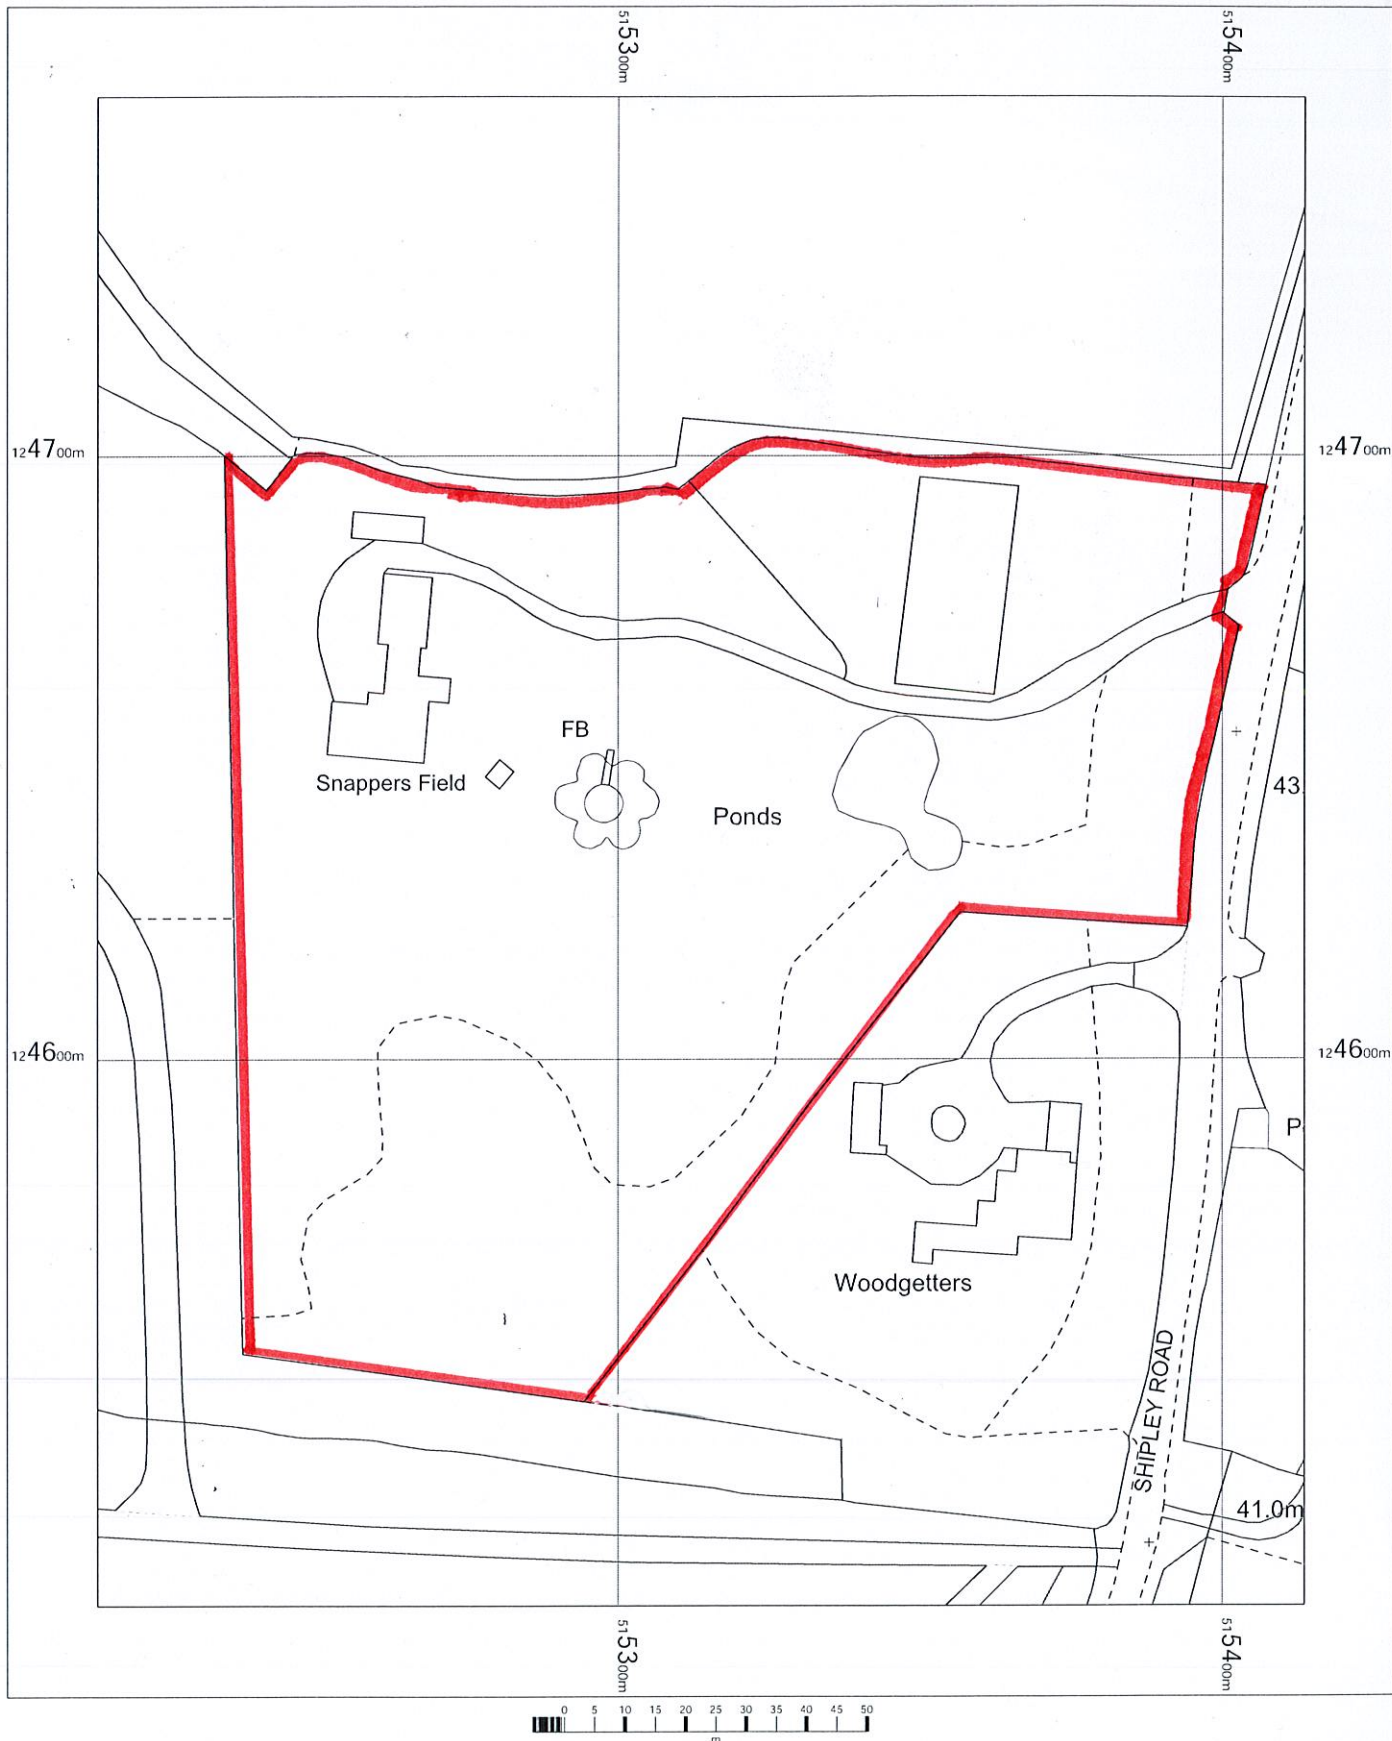


Snappers Field
Shipley Road,
Horsham,
Southwater,
West Sussex
RH13 9BQ

OS MasterMap 1250/2500/10000 scale
Tuesday, June 9, 2026, ID: MDP-01282149
www.mapdataportal.co.uk

1:1250 scale print at A4, Centre: 515314 E, 124635 N

©Crown Copyright Ordnance Survey. Licence no.
AC0000849896

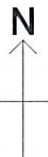

MAPS@
Aworth
SURVEY CONSULTANTS