


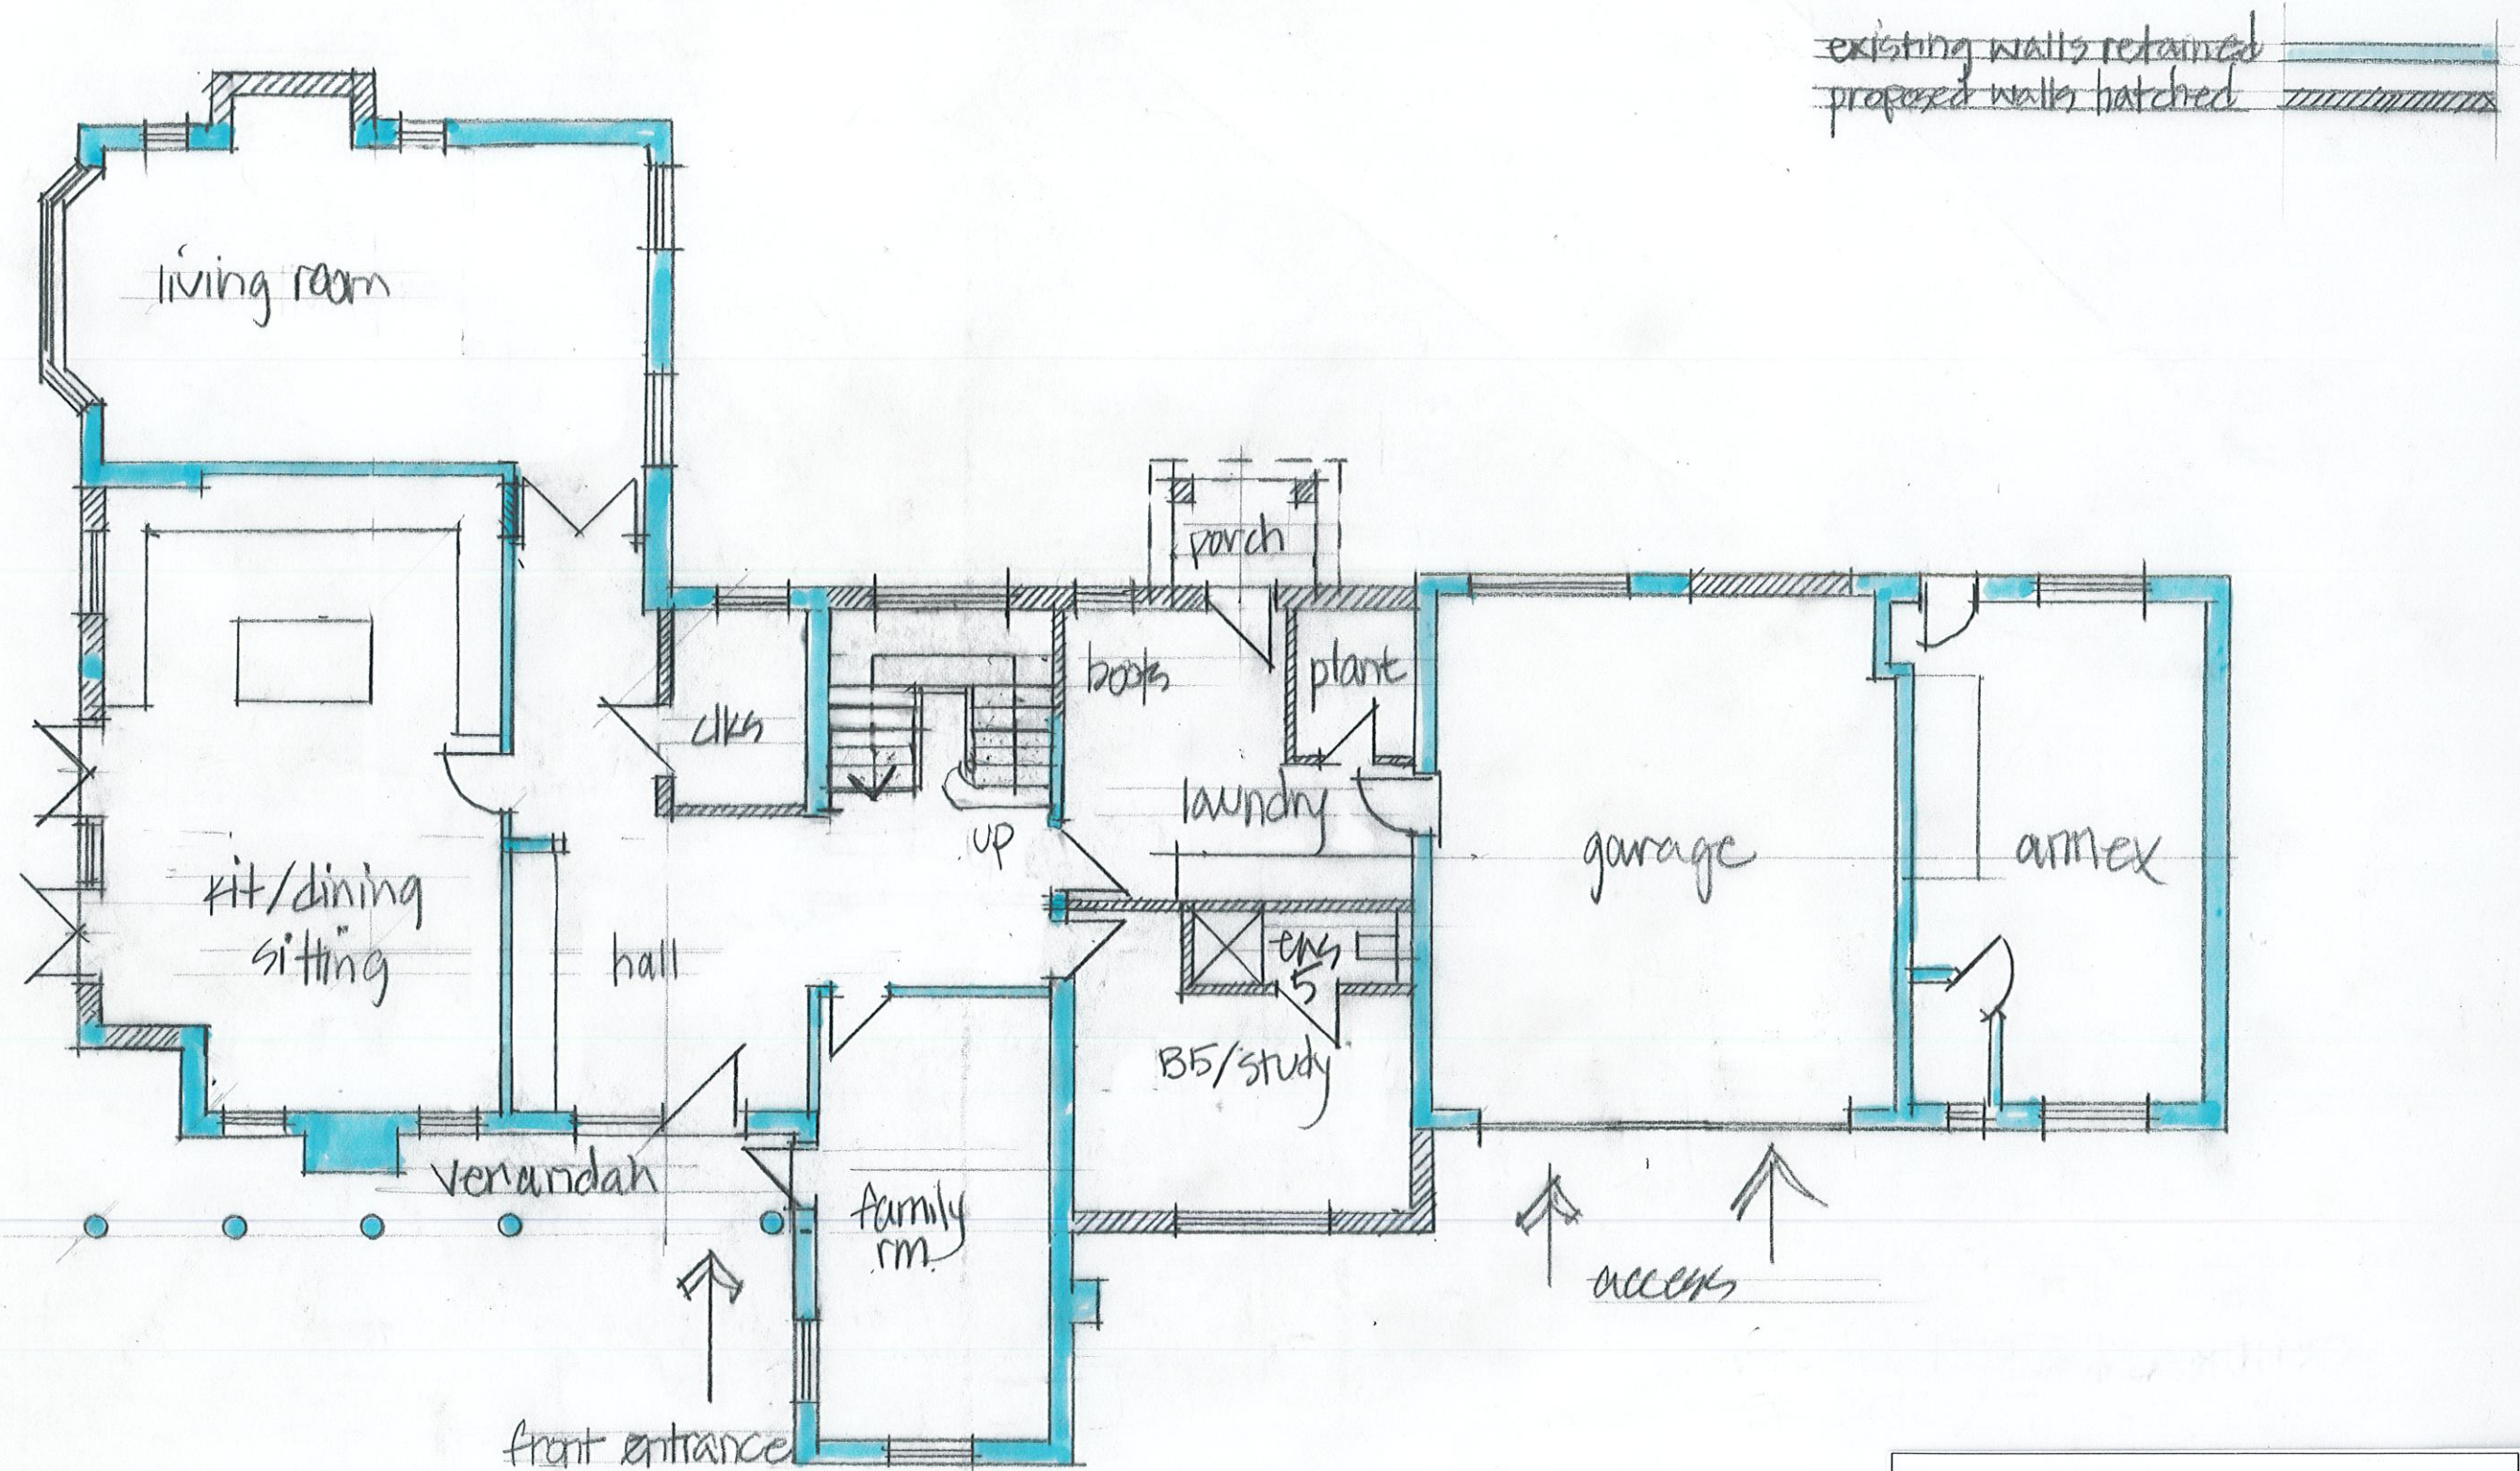

JF JAYE FORD
ARCHITECTURE

Jaye Ford RIBA
Architect

T: +44 (0)1903 745393

M: +44 (0)7905 336280

E: jaye@jaye-ford.com

W: jayeford.com

A: Manleys | Manleys Hill | Storrington | West Sussex | RH20 4BT

DRAWING TITLE - Ground Floor- proposed

JOB TITLE - Snappers Field RH13 9BQ

CLIENT - Neil Coughtrey

SCALE 1:100 @ A3

DRAWING No. - 3016/2

DATE - June 2026