


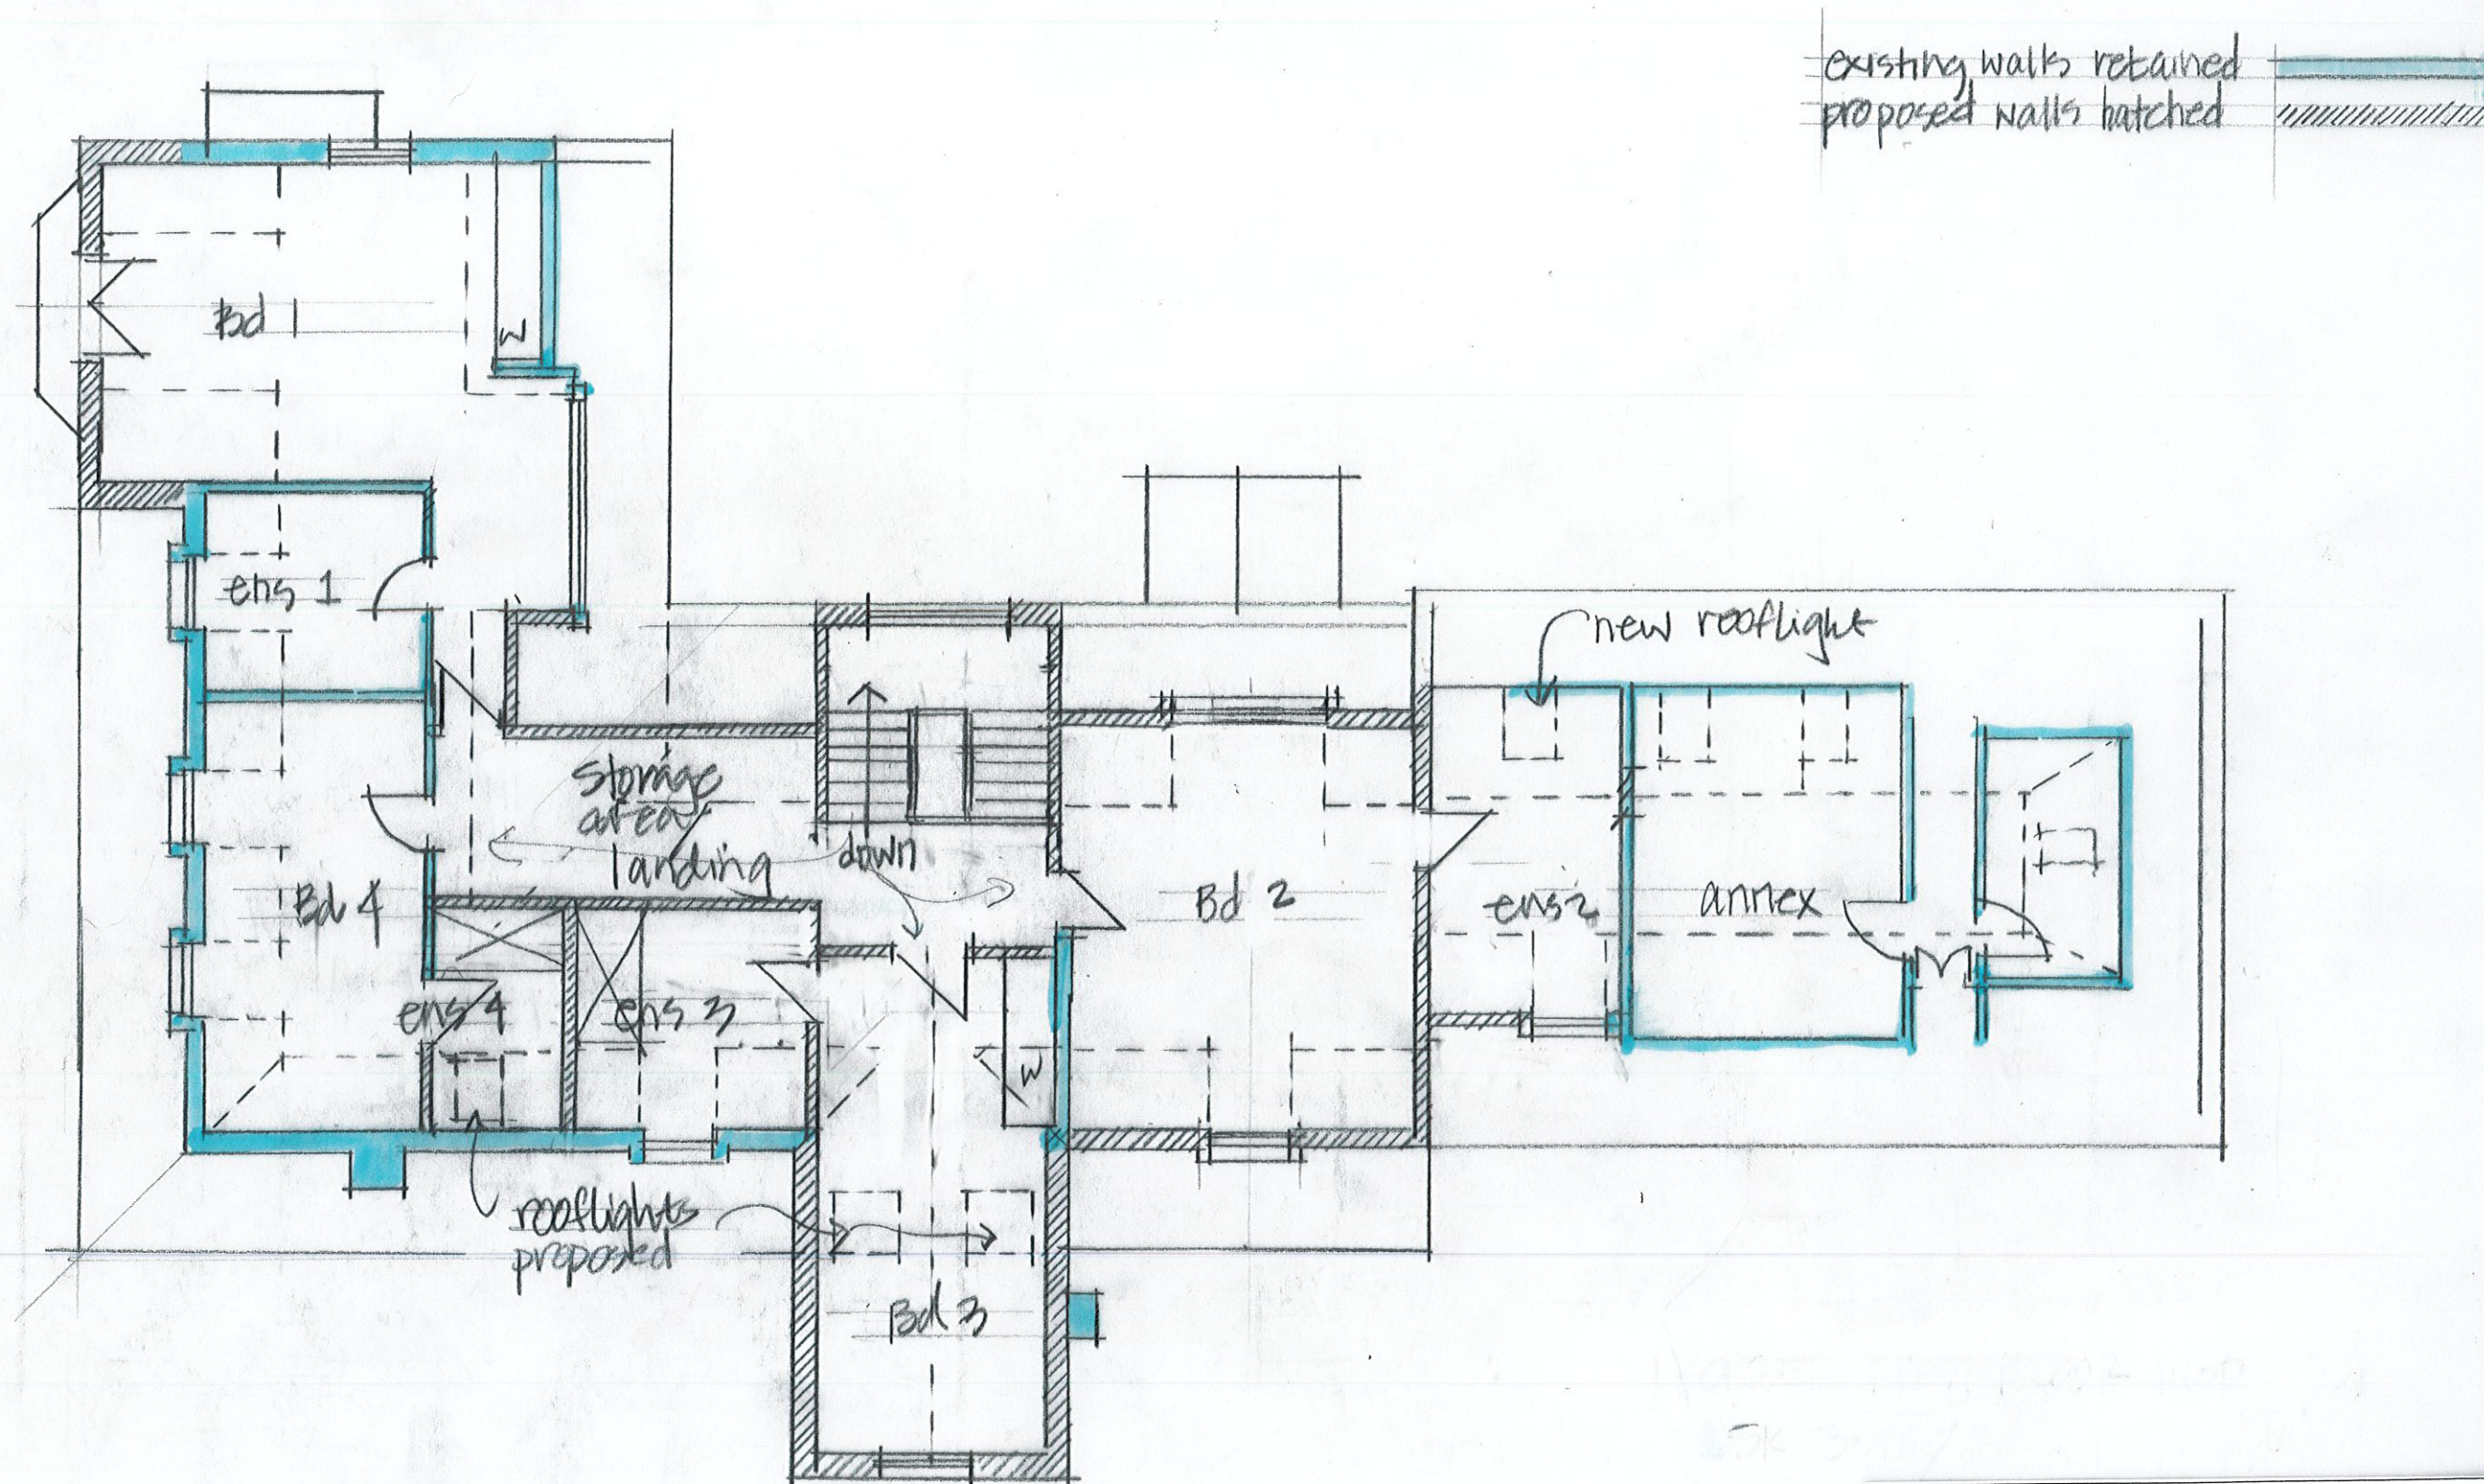

JF JAYE FORD
ARCHITECTURE

Jaye Ford RIBA
Architect

T: +44 (0)1903 745393

M: +44 (0)7905 336280

E: jaye@jayeford.com

W: jayeford.com


A: Manleys | Manleys Hill | Storrington | West Sussex | RH20 4BT

DRAWING TITLE - First Floor - proposed

JOB TITLE - Snappers Field RH13 9BQ

CLIENT - Neil Coughtrey

SCALE 1:100 @ A3

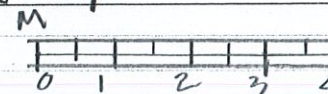

DRAWING No. - 3016/3

DATE - June 2016