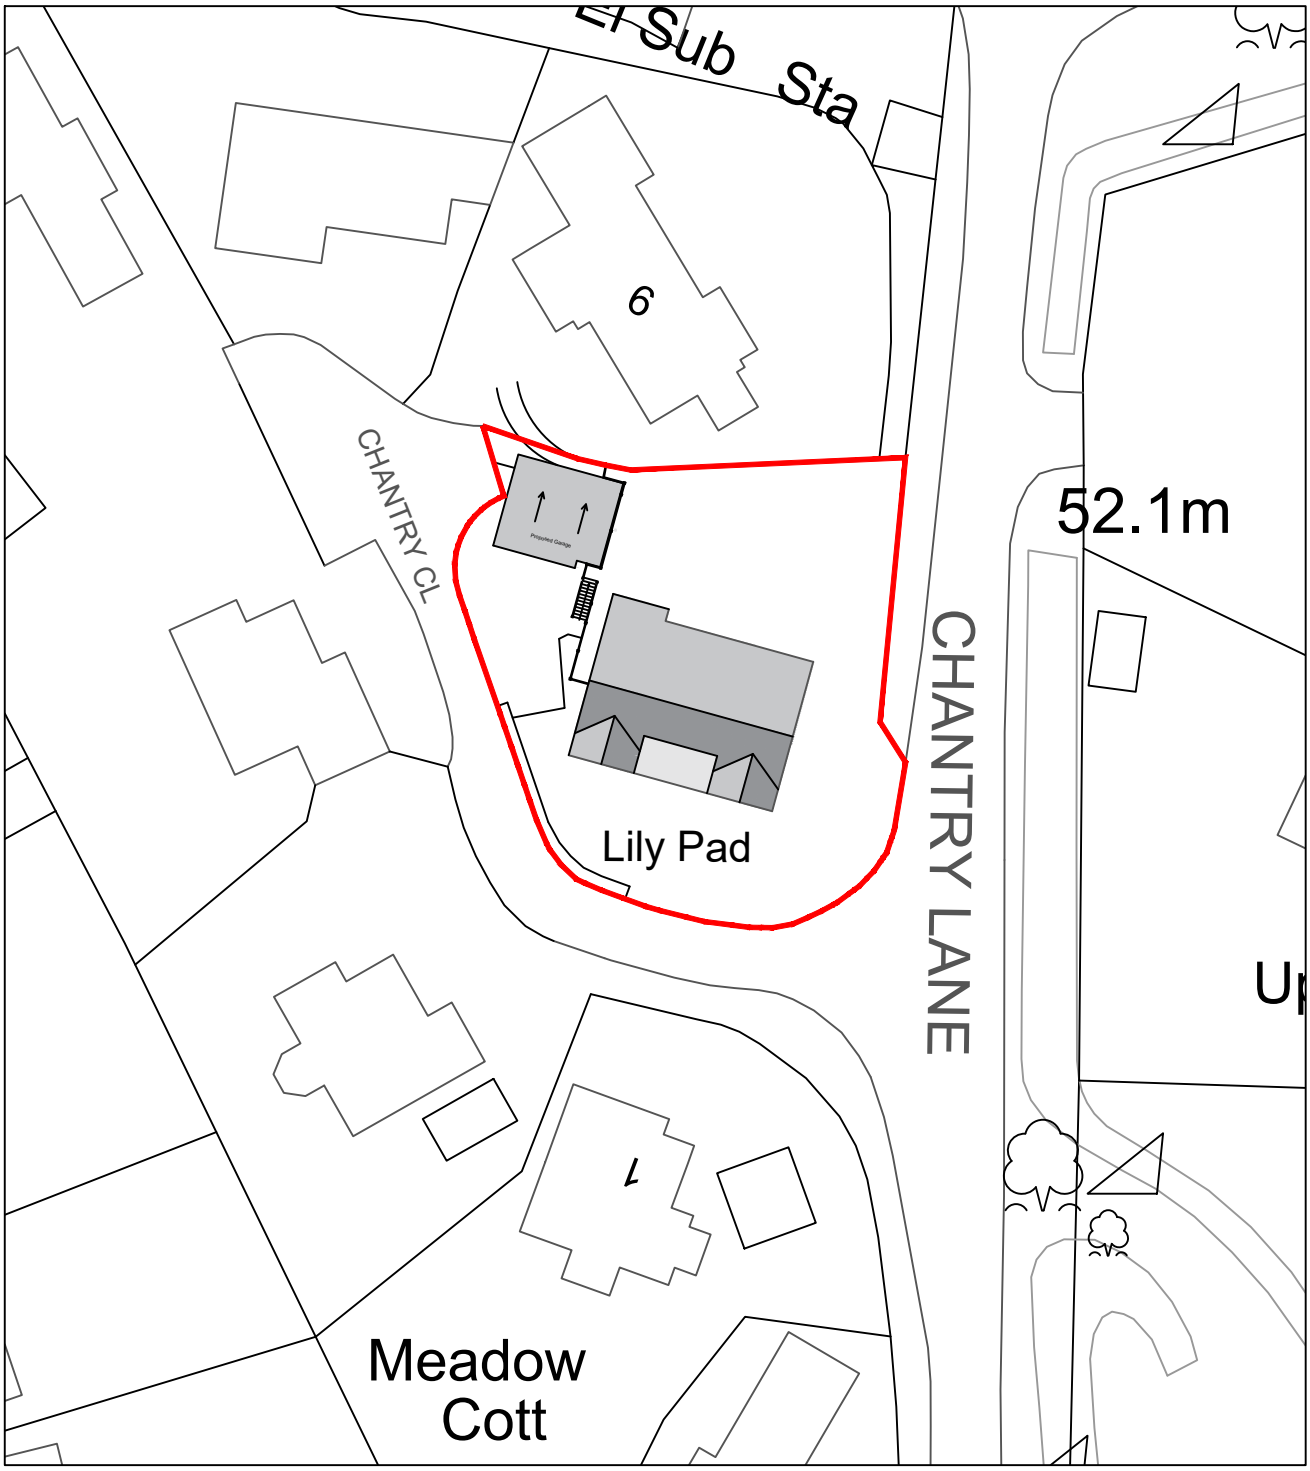

Scale Bar (1:500)

0m 10m 20m 30m 40m 50m

revision

address
Chantry Lodge, Chantry Lane, Storrington, West Sussex

project
Proposed demolition of undersized garage and construction of double garage with new steps.

title
Proposed block plan

scale	date	dwg no.	revision
1@500 @A4	Feb 2024	2024.409.05	

DOWNSVIEW
ASSOCIATES
Chartered Surveyors

Little Acorns
Hampers Lane
Storrington
West Sussex
RH20 3HZ

Tel:
07525 844965

Email:
matt@downsview-surveyors.co.uk

RICS