PROPOSED

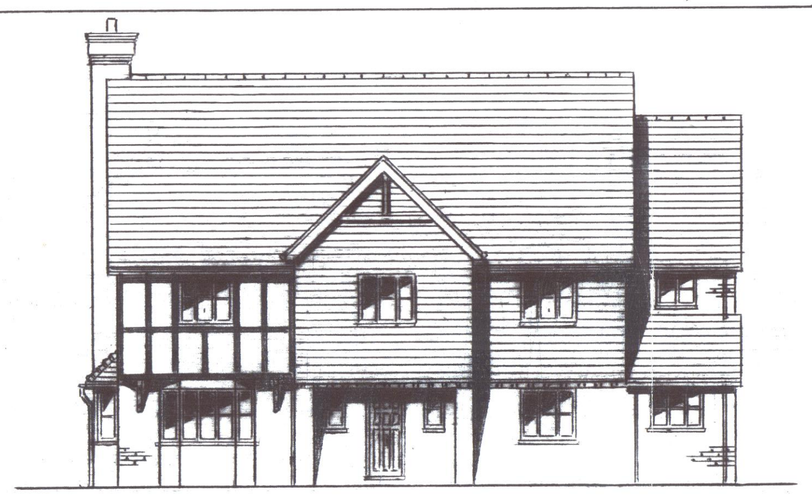

NORTH/EAST FRONT ELEVATION
1:100

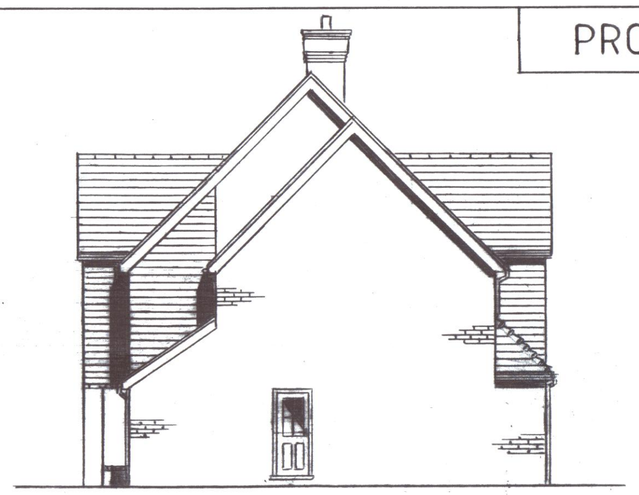

NORTH/WEST SIDE ELEVATION
1:100

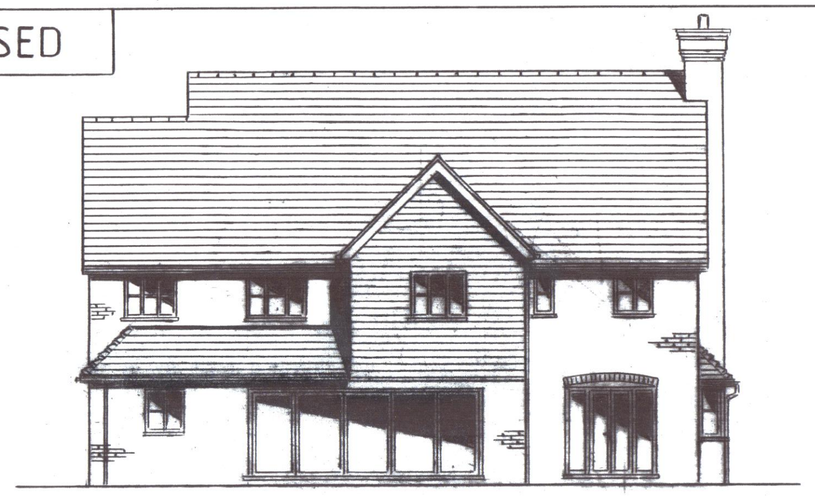

SOUTH/WEST REAR ELEVATION
1:100

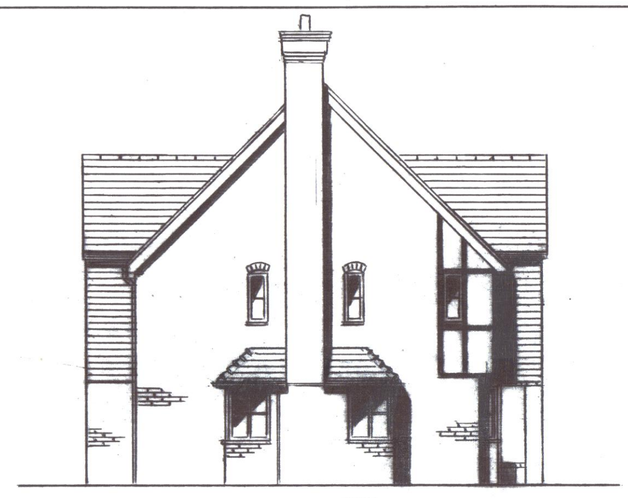

SOUTH/EAST SIDE ELEVATION
1:100

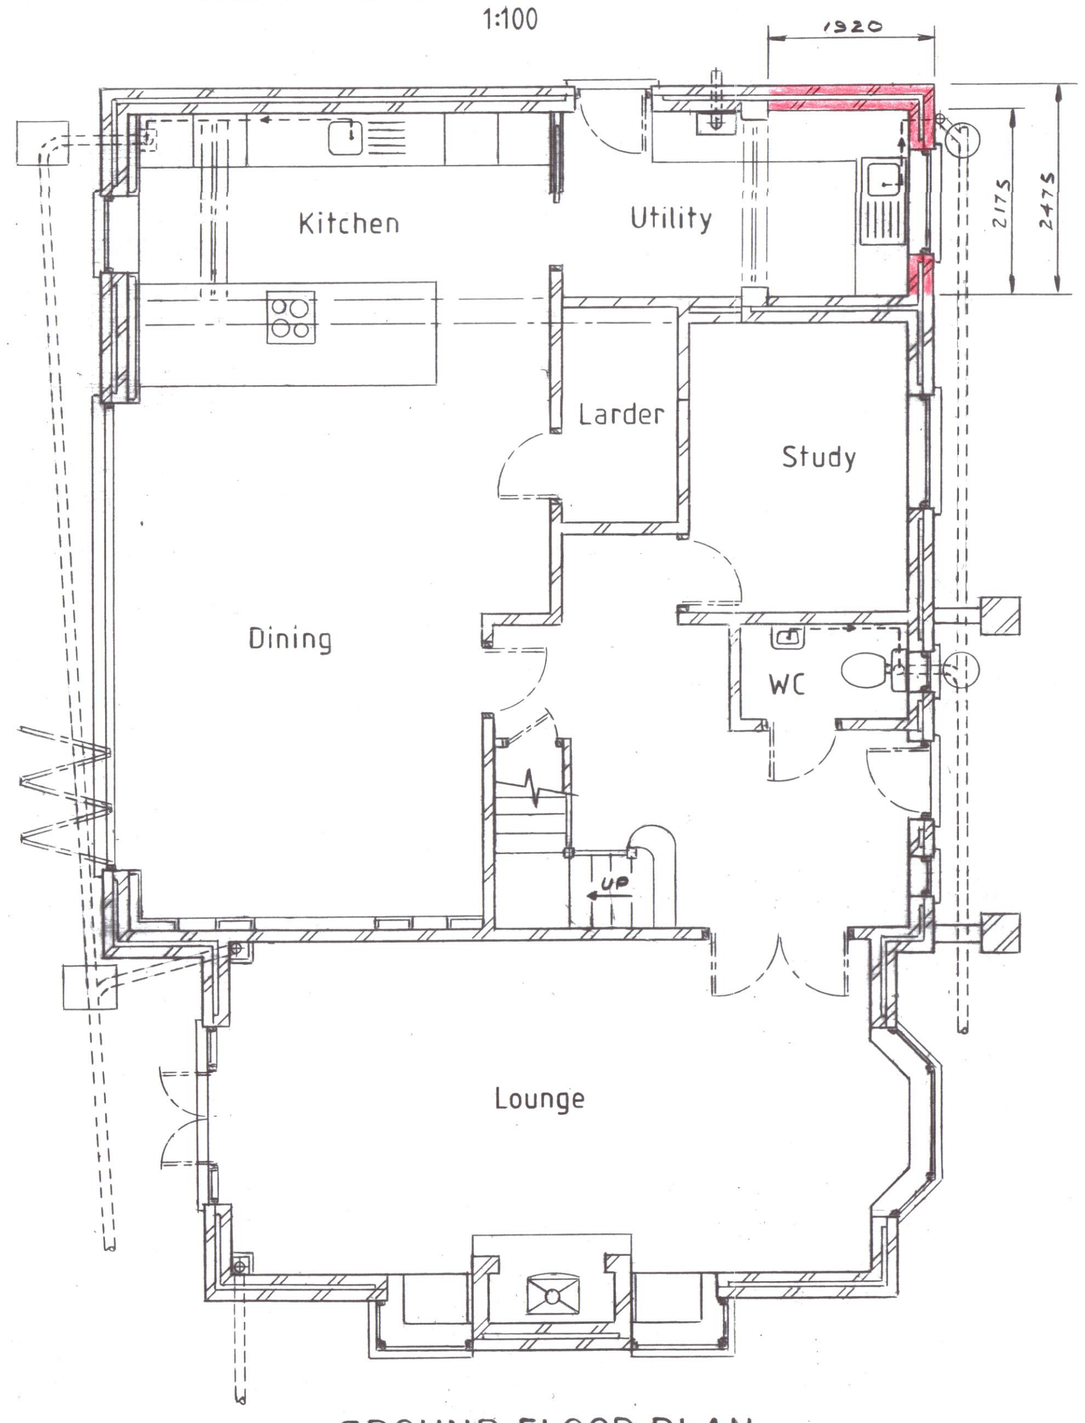

GROUND FLOOR PLAN
1:50

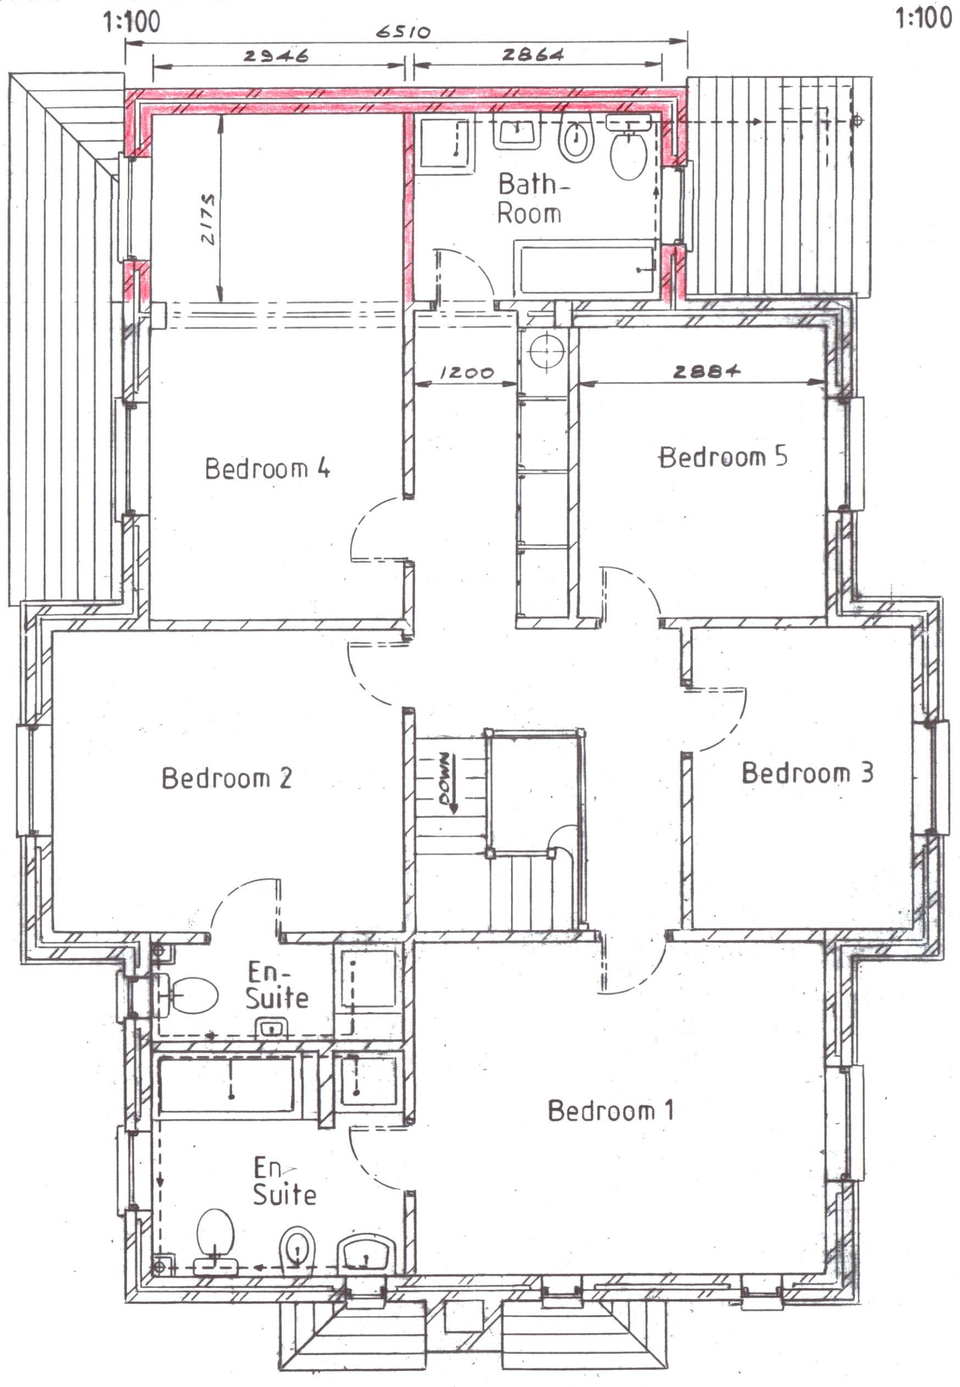

FIRST FLOOR PLAN
1:50

0 1 2 3 4 5 6 7 8 9 10
1:100 Metres

0 1 2 3 4 5 6 7 8 9 10
1:50 Metres

Reference
DENRA/1975/1 - EXISTING FLOOR PLANS AND ELEVATIONS.
SITE LAYOUT PLAN 1:500
LOCATION PLAN 1:1250

Copyright ©

Scale	1:50 & 1:100
Drawn	
Date	Nov 2023

DENRA DESIGN Ltd

Tel: 07973 911 870
denra.design@outlook.com

Title
PROPOSED SIDE GROUND FLOOR AND FIRST FLOOR EXTENSIONS AT CHAILEY, FARTHINGS HILL, HORSHAM, WEST SUSSEX, RH12 1TS.

Rev.

Rev.

Sheet Size A1

DIMENSIONS IN MILLIMETRES

Drg No. DENRA/1975/2

Rev.