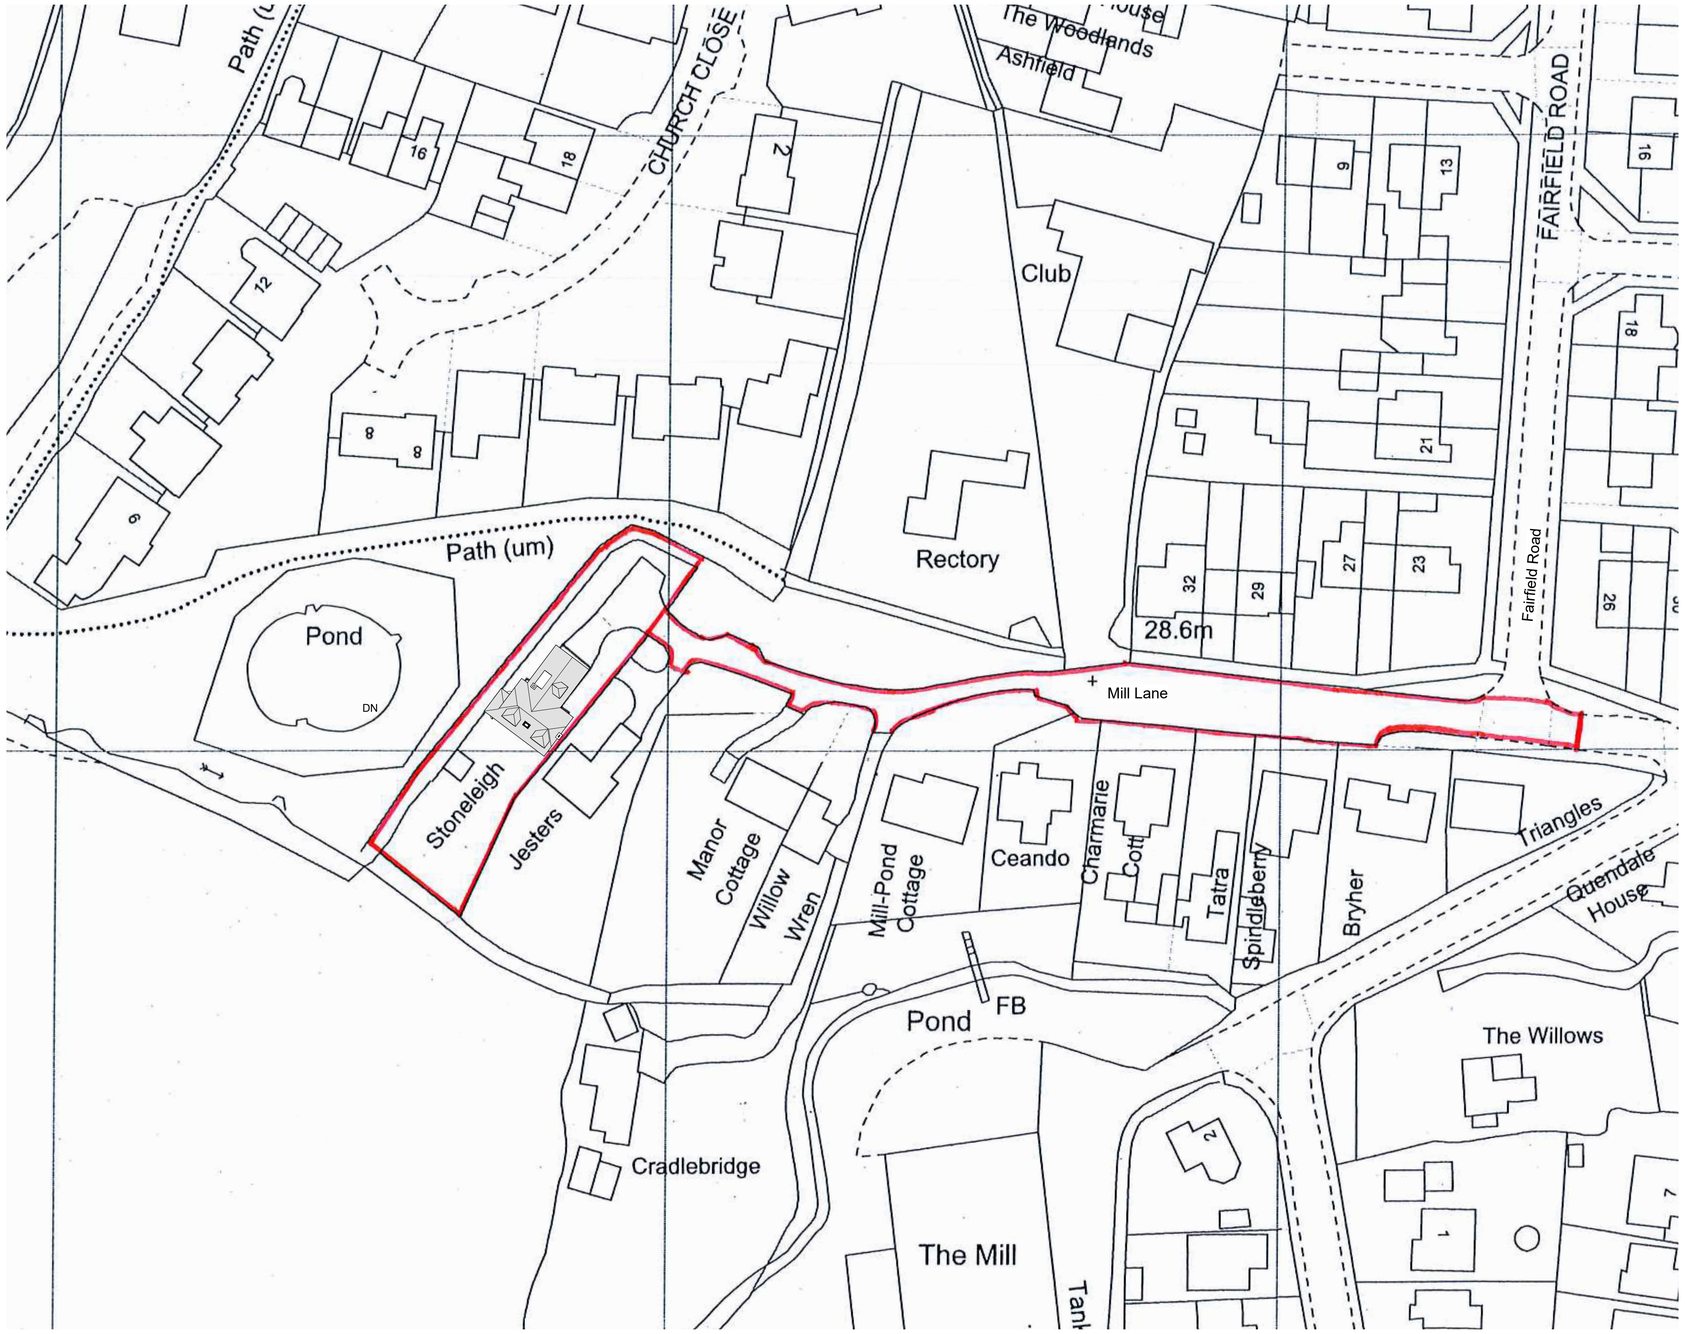

Location Plan
1 : 500

0m 10m 20m 30m 40m 50m

VISUAL SCALE 1:500 @ A1

North

Notes:

1. THE COPYRIGHT OF THIS DRAWING IS VESTED IN ARCHEVOLVE AND IT MAY NOT BE REPRODUCED IN WHOLE OR PART OR USED FOR THE MANUFACTURE OF ANY ARTICLE WITHOUT THE EXPRESS PERMISSION OF THE COPYRIGHT HOLDERS.

2. WORK TO FIGURED DIMENSIONS ONLY.

3. THIS DRAWING IS TO BE READ IN CONJUNCTION WITH ALL RELEVANT ARCHITECT'S, SERVICE ENGINEER'S AND ARCHEVOLVE AND SPECIFICATIONS.

Revision Number	Revision Description	Issued by	Revision Date

DATE: 20.12.23

STATUS: PLANNING ISSUE

SHEET SIZE:

SCALE: 1 : 500

DRAWN: AP

CHECKED:

CLIENT: Mr D Marsh

SITE ADDRESS: Stoneleigh
Mill Lane
Ashington
RH20 3BX

REVISION:

DRAWING NO: AP/STML/23/05

DRAWING: Single Storey Side Extension

TITLE: Proposed Location Plan

PROJECT NO: STONEML

ARCHEVOLVE
// design @archevolve.co.uk
// www. archevolve.co.uk
// 07830 325566
CIAT CHARTERED PRACTICE