


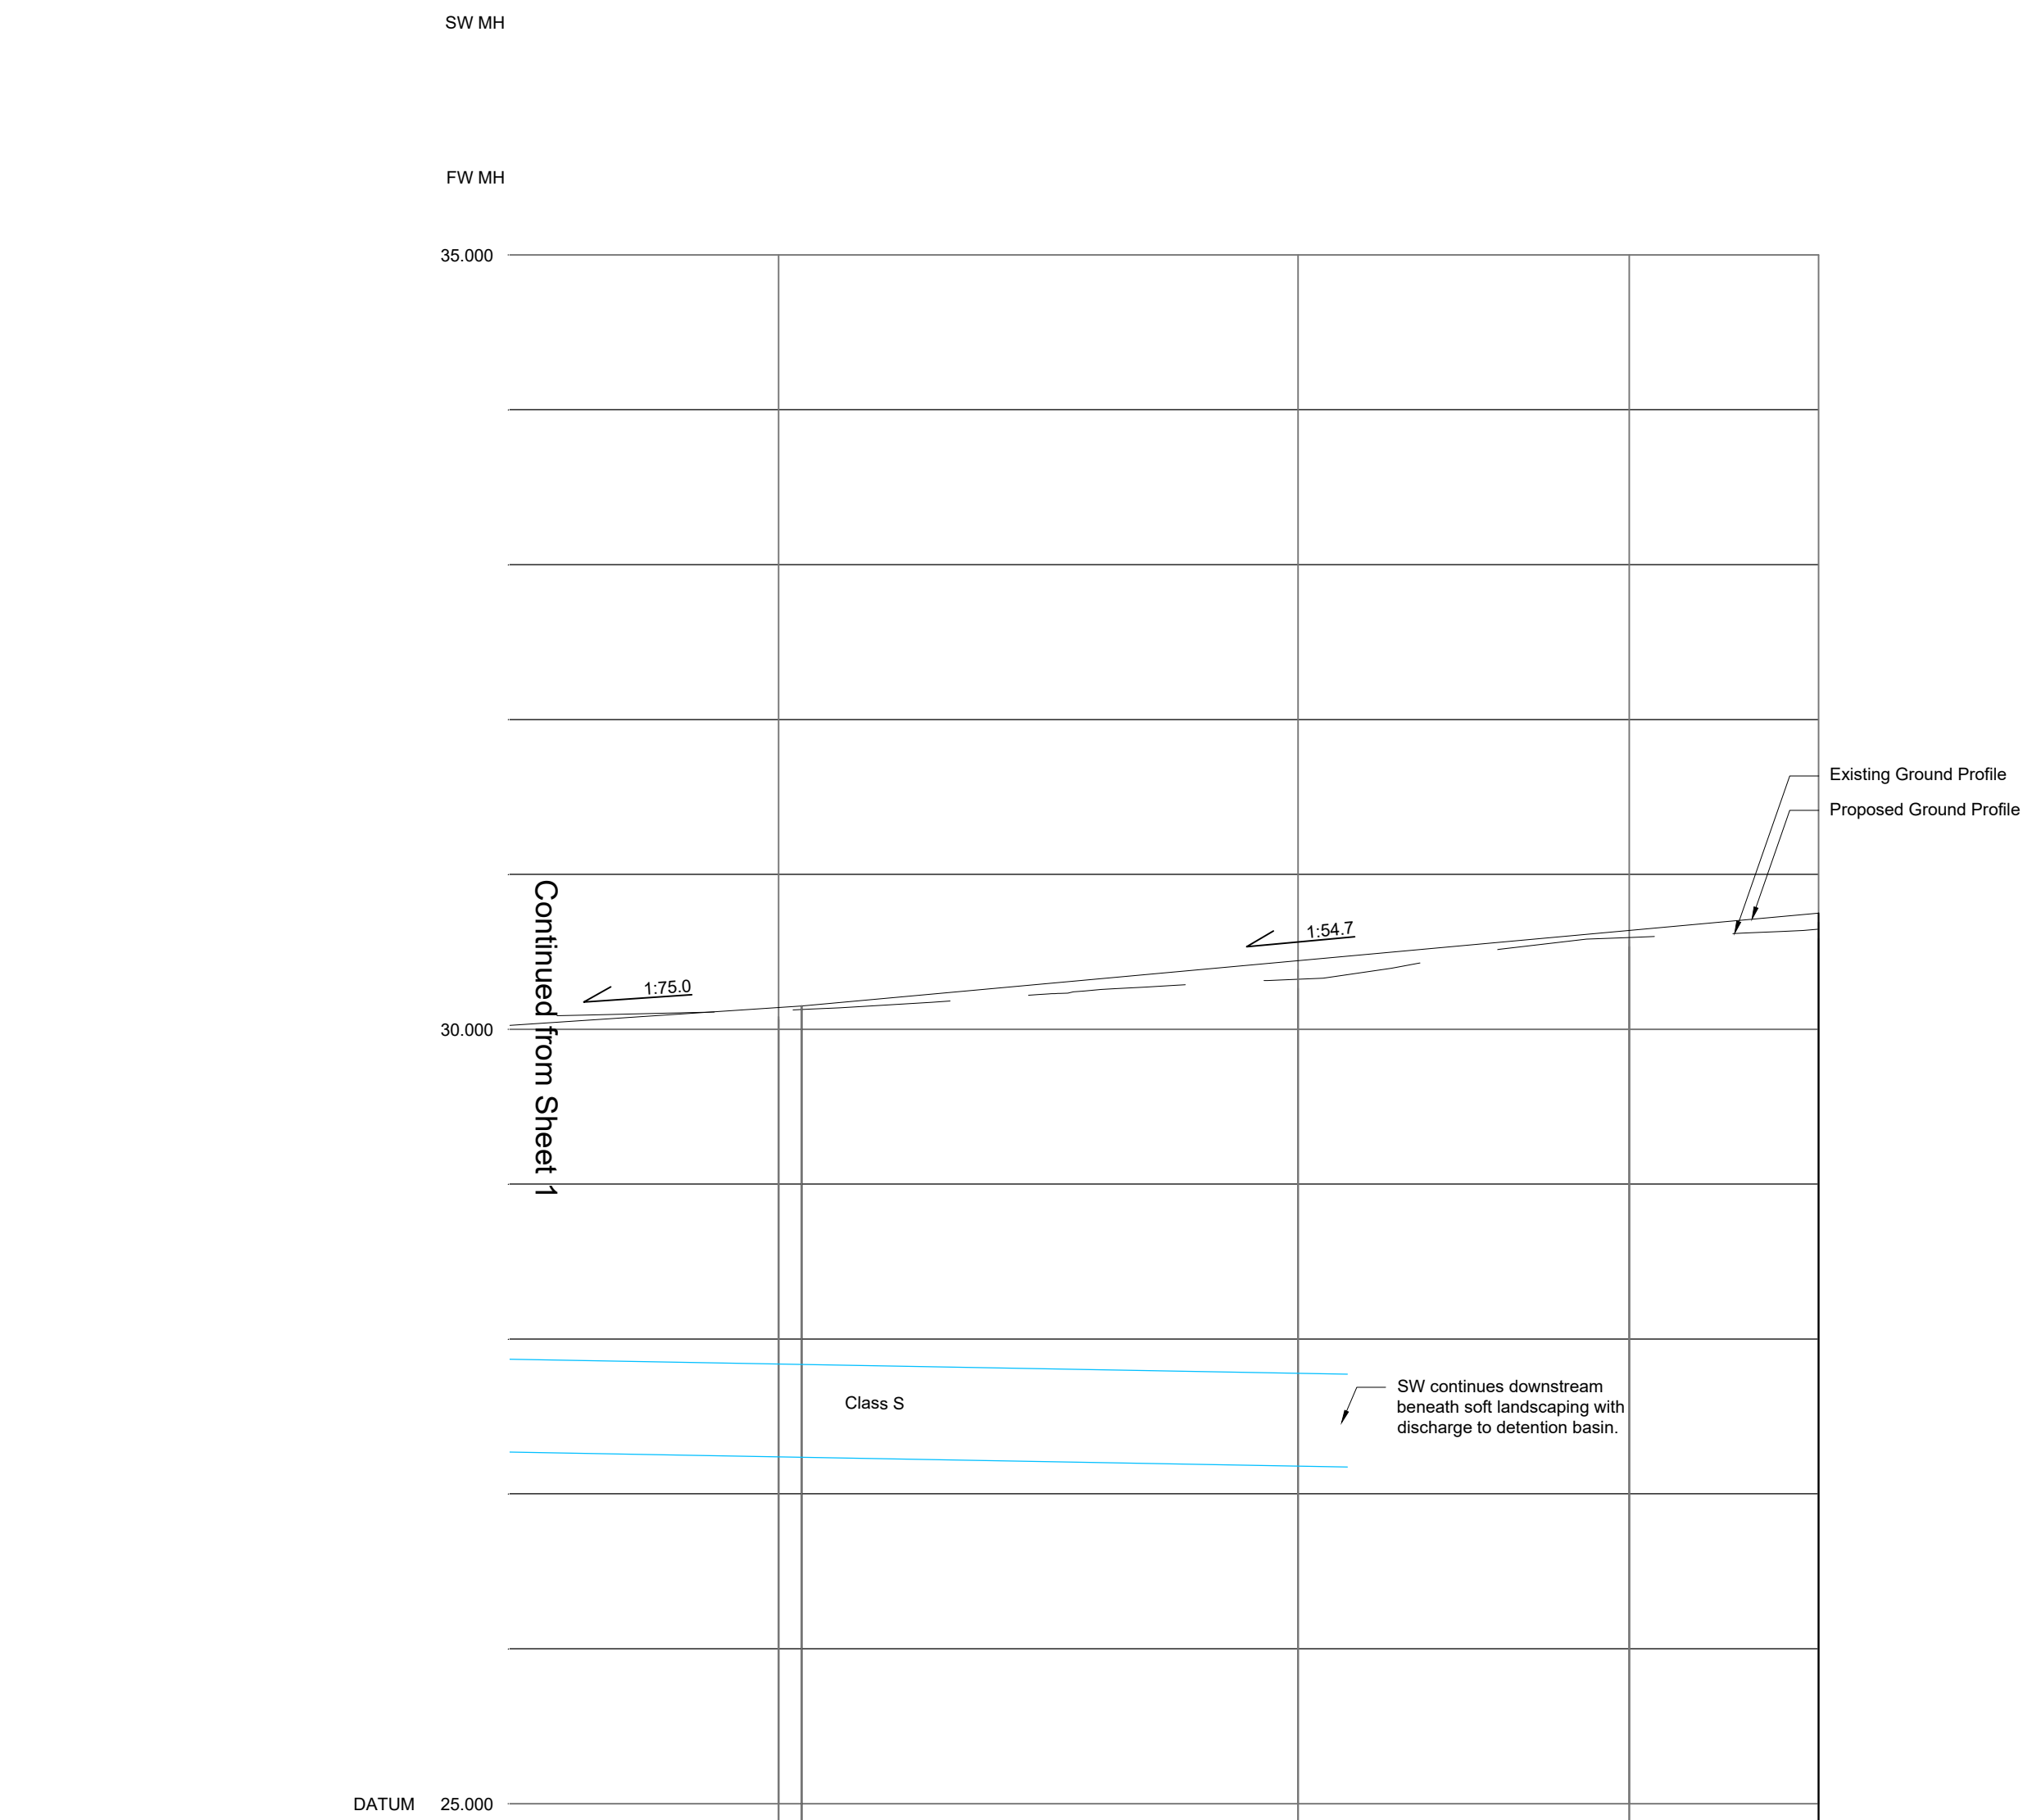

Road 1 - Centreline
(Scale: 1:200 - Exaggeration x 5.0)

Road 3 Centreline
(Scale: 1:200 - Exaggeration x 5.0)

P02	11.11.25	General notes added. Pipe lengths and pipe bedding added.	CH	PAJT
P01	29.08.25	First issue.	CH	PAJT
Rev	Date	Description	By	Ckd

CLIENT

DEVINE HOMES PLC
builders of fine homes

www.tullys.uk info@tullys.uk 01342 82800

DRAWING TITLE

Longitudinal Sections - Road 1 & 3
Sheet 2

PROJECT	ORIGINATOR	VOLUME	LEVEL	TYPE	ROLE	NUMBER
1	2	3	4	5	6	7