




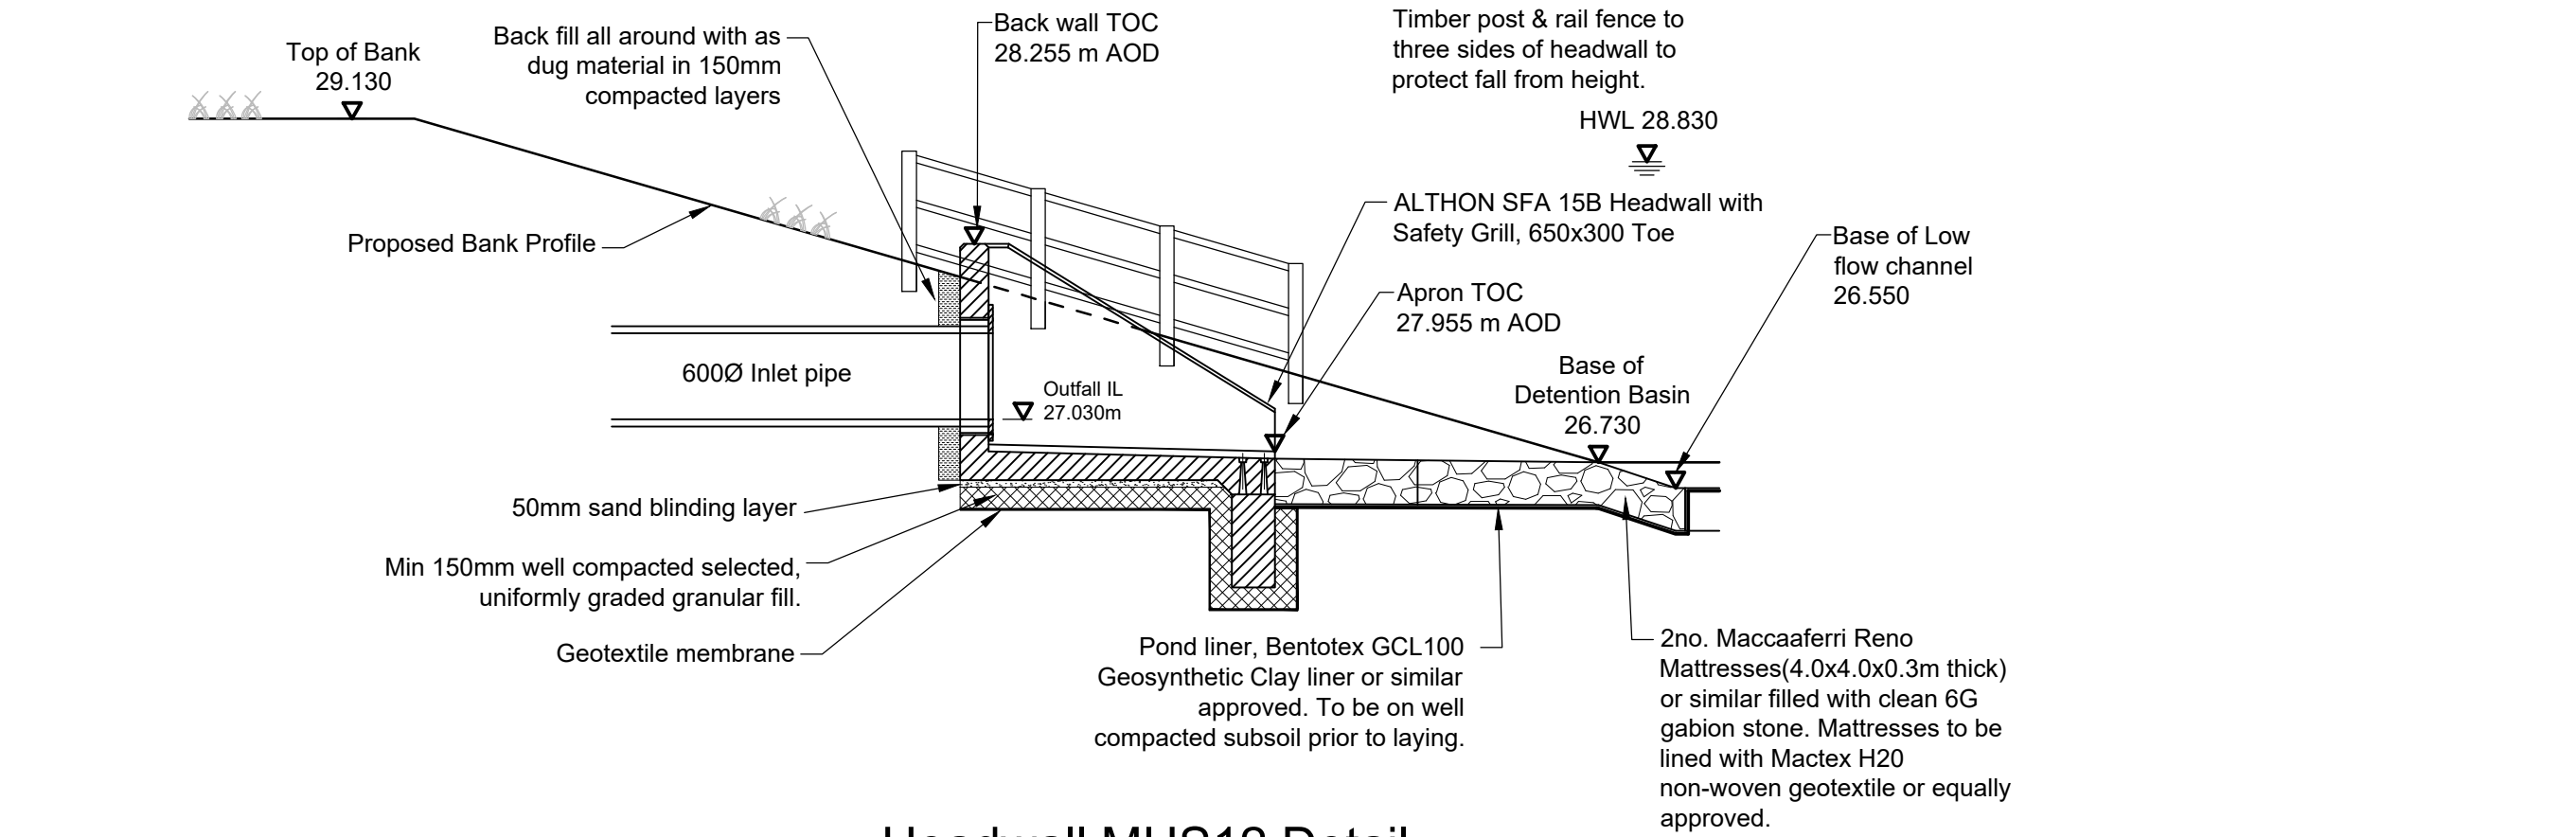


**Headwall MHS12 Detail -
Discharge into Detention Basin**

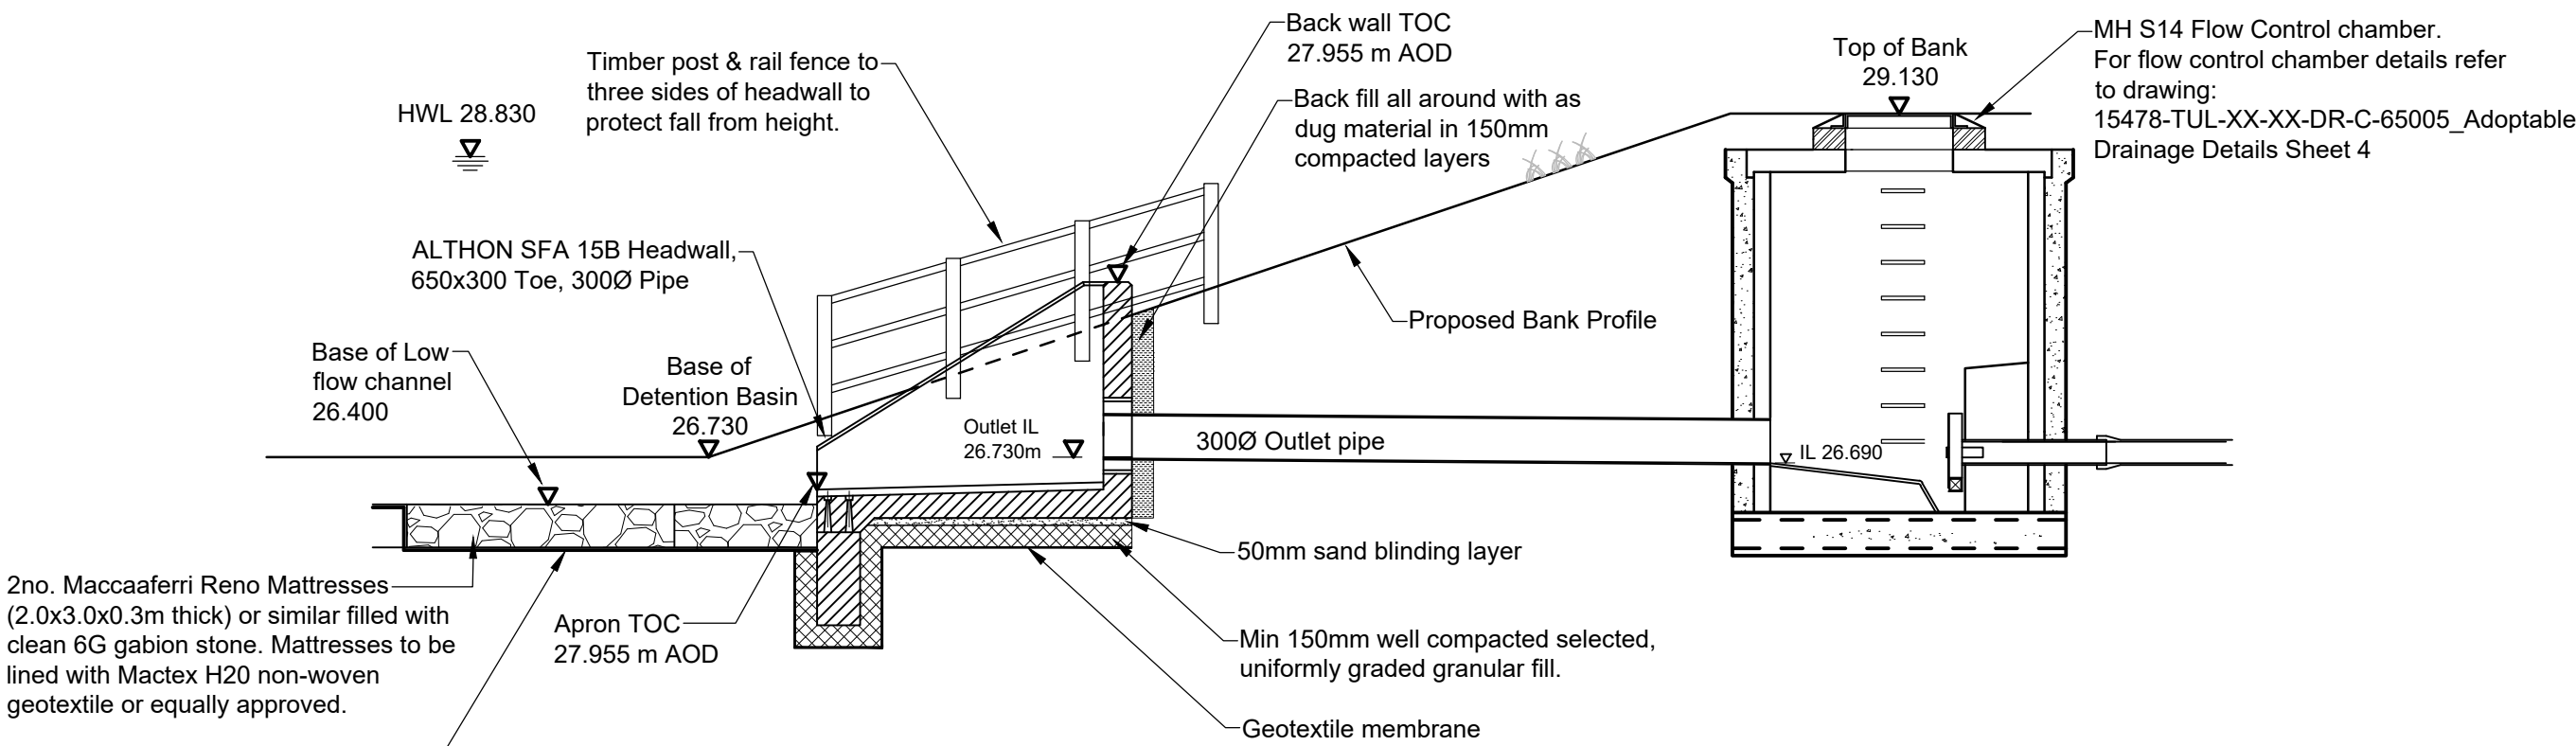


**Headwall MHS13 Detail -
Outlet from Detention Basin**

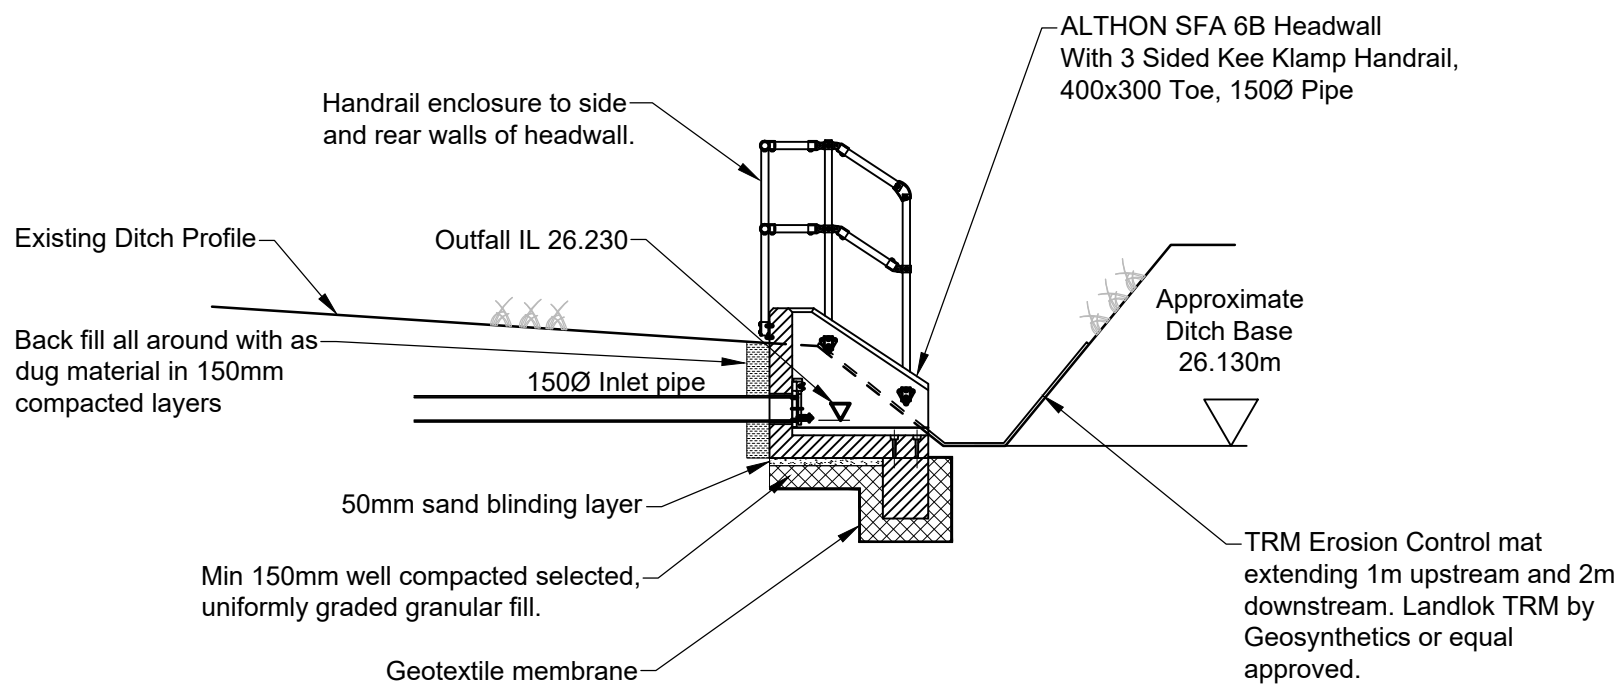


**Headwall MHS15 Detail -
Discharge into the Ditch**

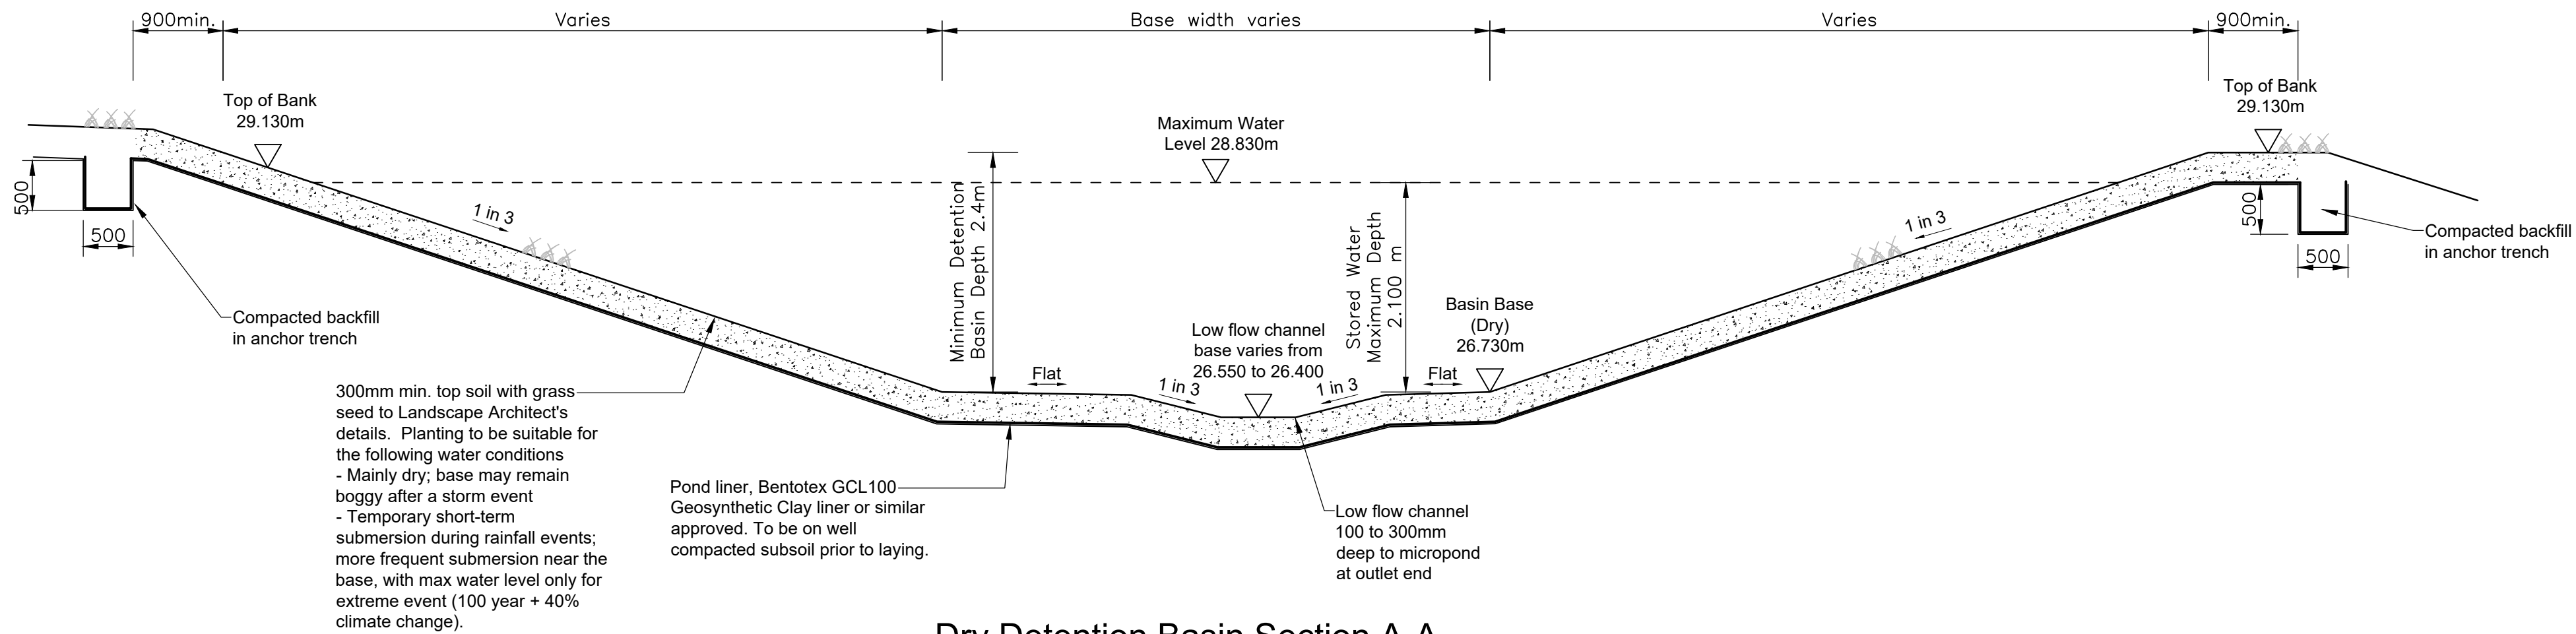

Dry Detention Basin Section A-A

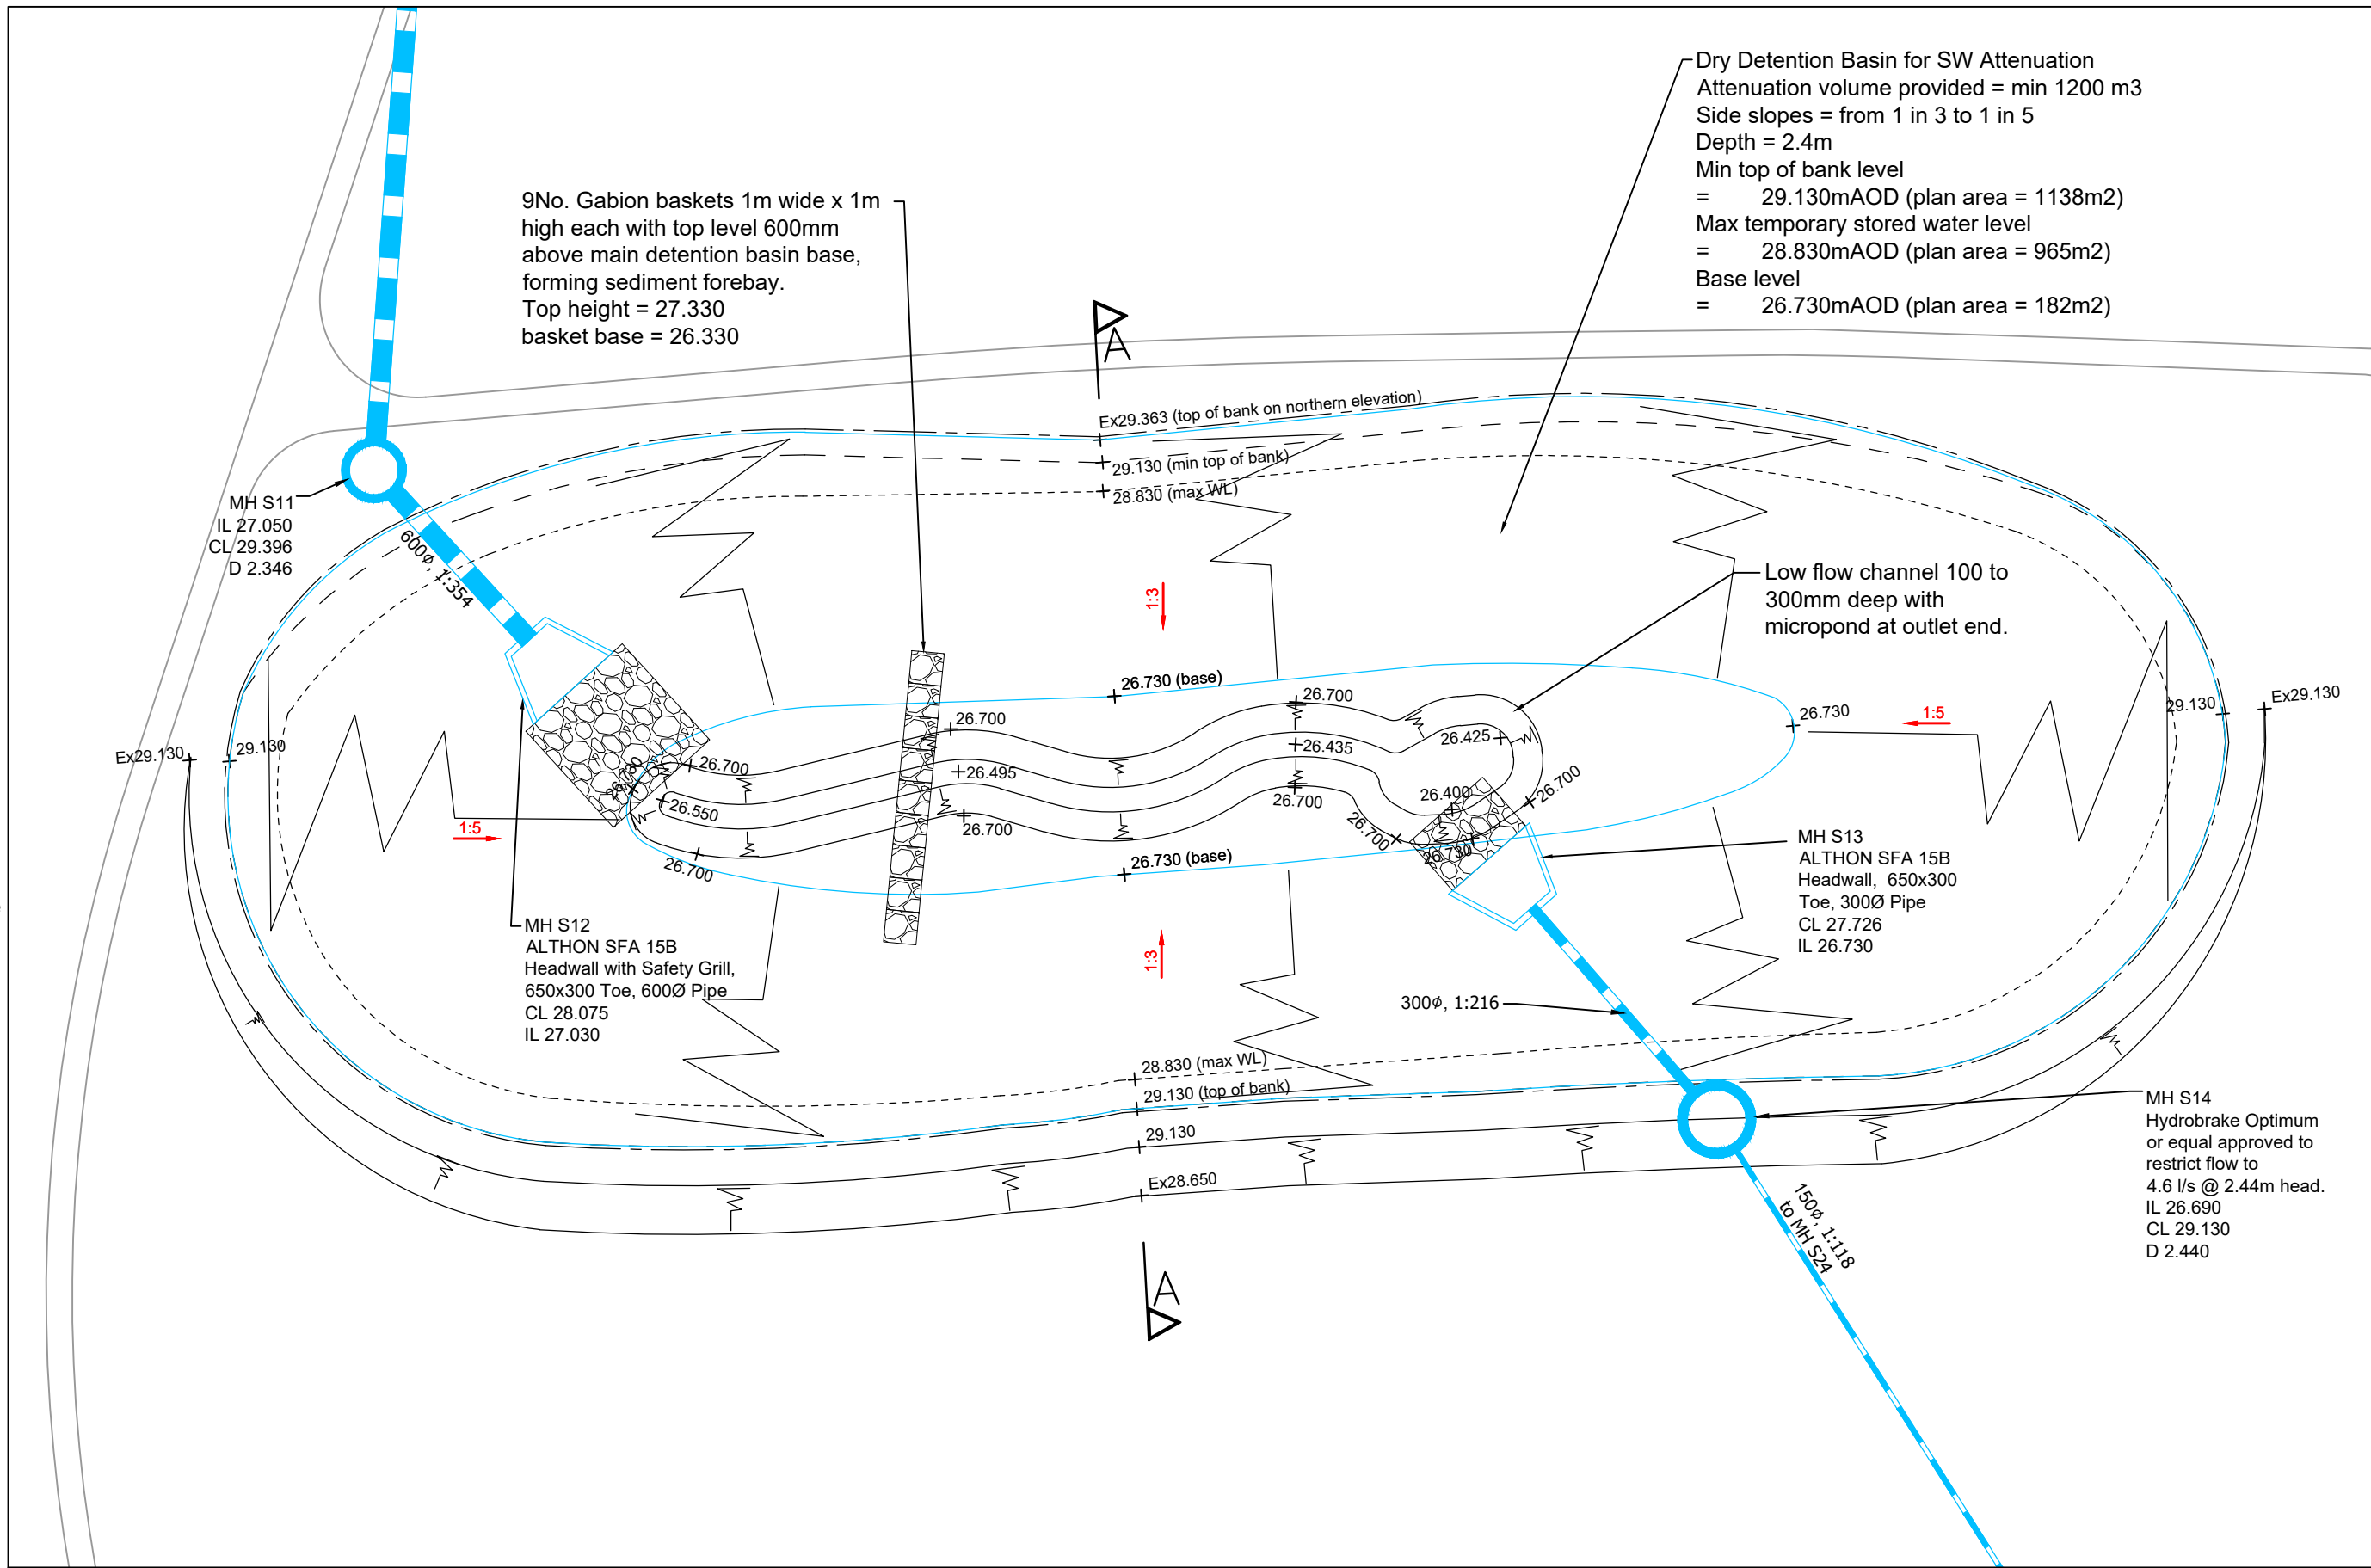

**Dry Detention Basin Layout
Scale 1:200**

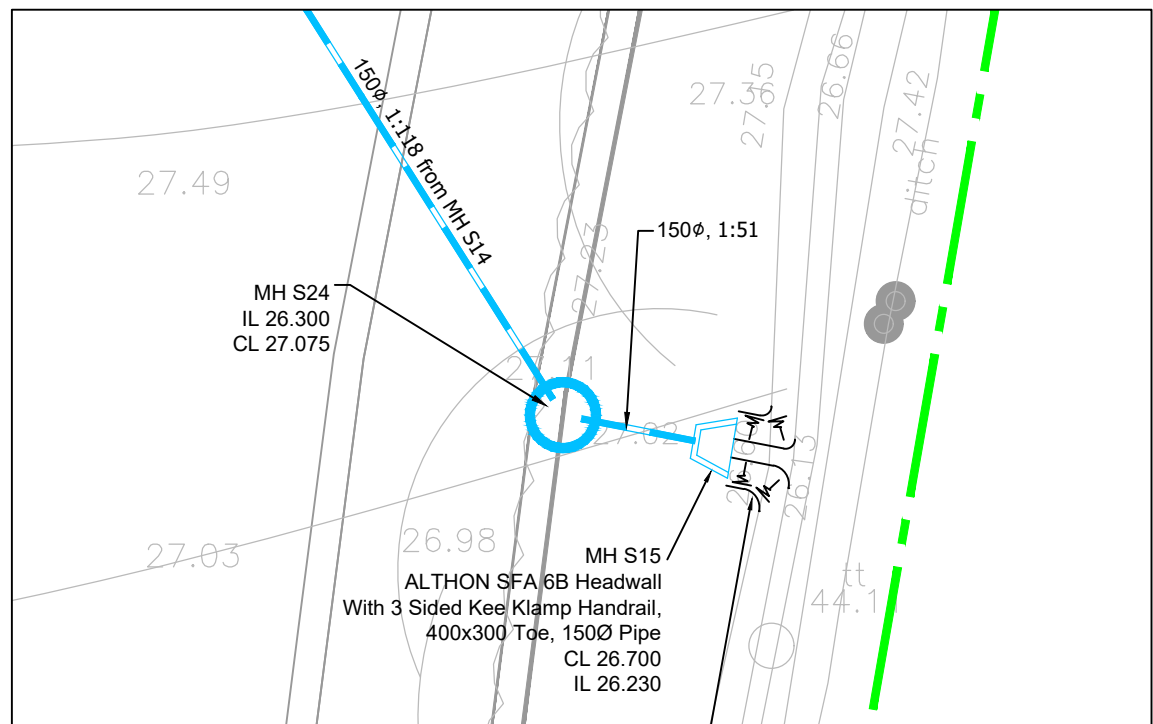

**Dry Detention Basin Outlet
Into the Ditch
Scale 1:200**

General Notes:

- For Civil Engineering General notes to dwg no. 15478-TUL-XX-00-DR-C-91001
- All adoptable elements of the works to be constructed in accordance with the Sewerage Sector Guidance Appendix C - Design and Construction Guidance "the code". Sections of the foul and surface water drainage as shown will be adopted under the terms of a Section 104 Agreement.

P03	07.01.26	General notes updated.	IU	PAJT
P02	11.11.25	Gabion baskets added to basin layout. Concrete backwork replaced with concrete headwalls.	IU	PAJT
P01	12.09.25	Previously Private Drainage Details Sheet 2 Rev P102 (which is now withdrawn). All headwalls shown as concrete bagwork. Dry Detention Basin section updated to show low flow channel.	IU	PAJT

Rev	Date	Description	By	Ckd
PRELIMINARY				
S3				

CLIENT	DEVINE HOMES PLC <i>builders of fine homes</i>
--------	--

Tullys

www.tullys.uk info@tullys.uk 01342 828000

PROJECT
Land south of Station Road,
Cowfold, RH13 8QZ

DRAWING TITLE
**Adoptable Drainage Details
Sheet 2**

Originator No	Scale	Revision
15478	1:50@A1	P03

PROJECT - ORIGINATOR - VOLUME - LEVEL - TYPE - ROLE - NUMBER

15478-TUL-XX-XX-DR-C-65003