




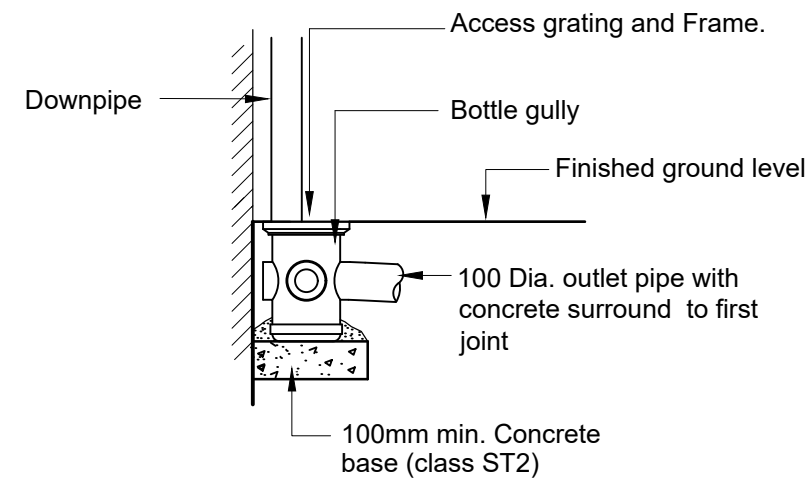

Rainwater Pipe Detail - External

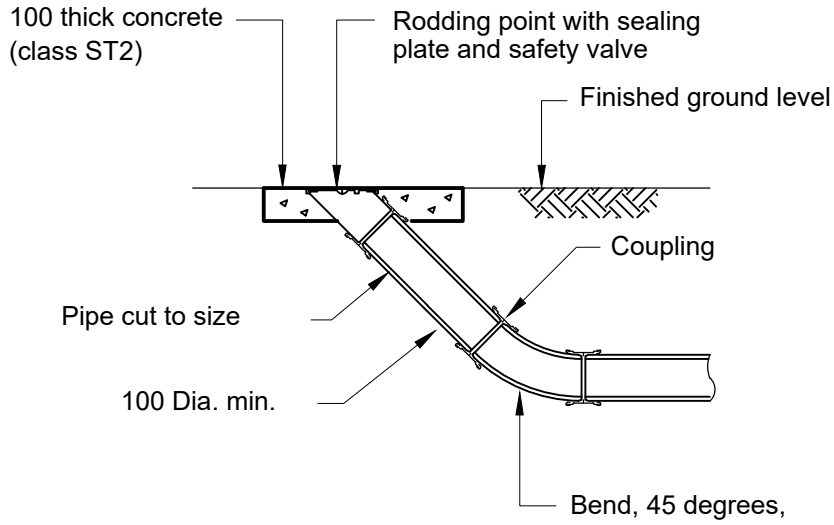


Rodding Eye Detail

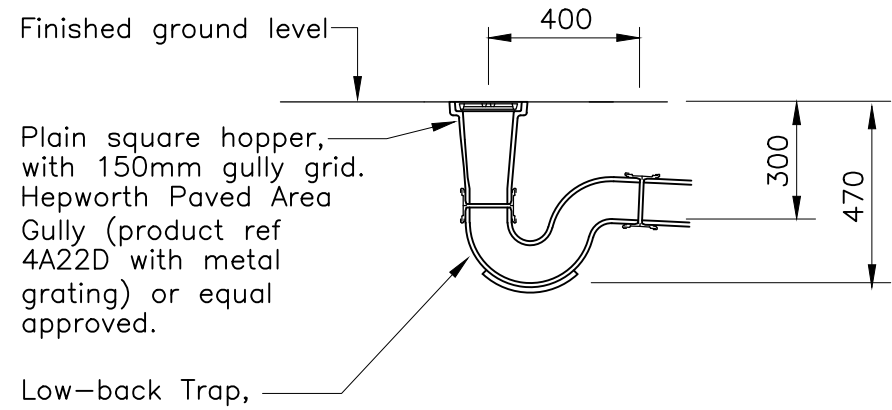

Drive Gully Detail


Pedestrian areas and individual driveways only.

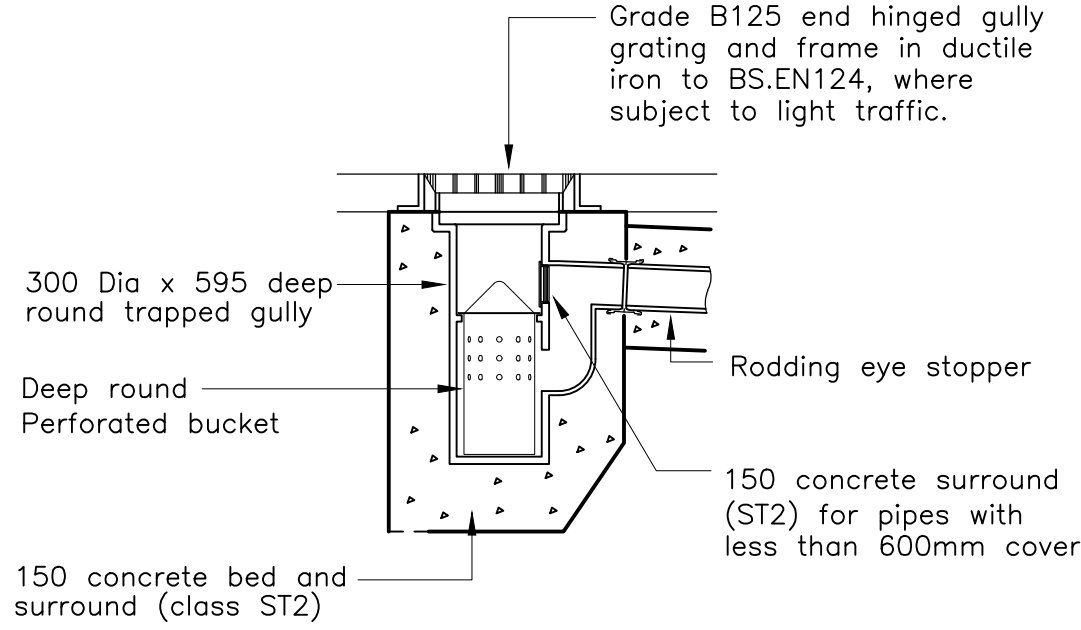

Yard Gully


To be used in communal carparks.

For gullies to shared space/main access road use Road Gully Detail.

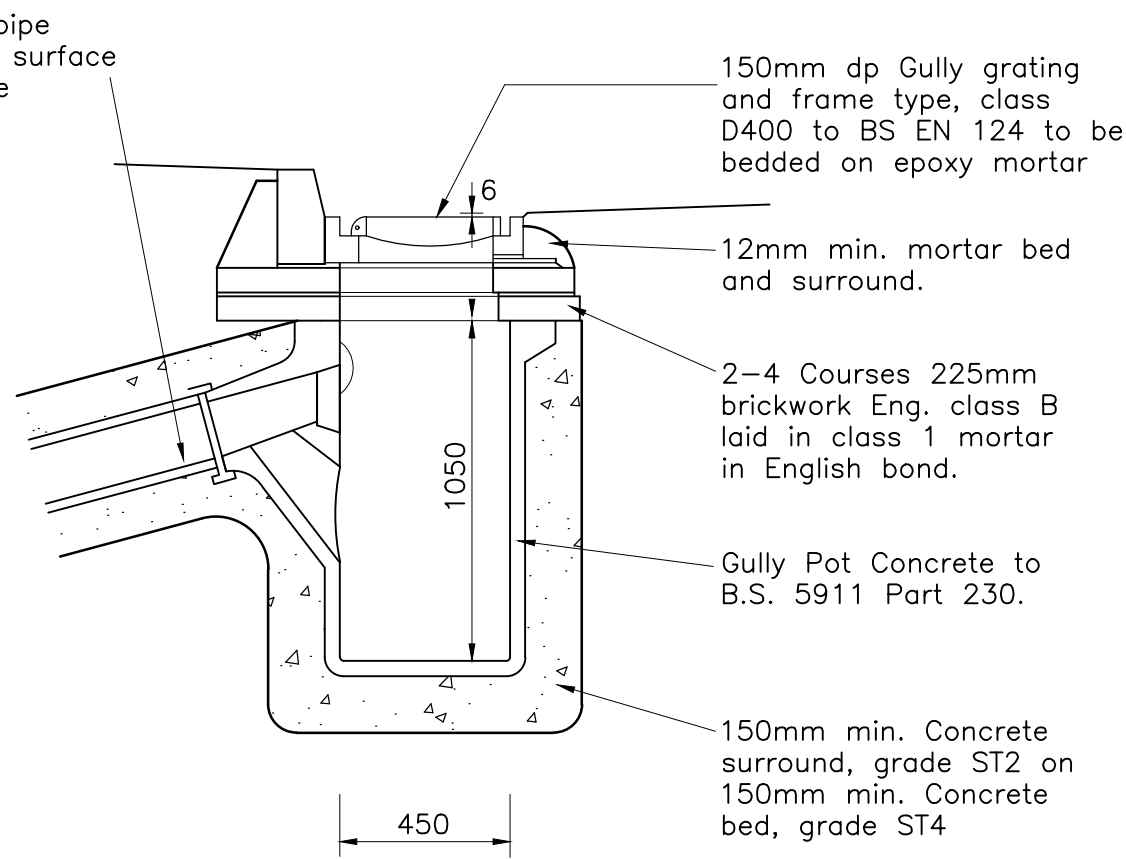

Road Gully

For gullies to pedestrian areas and individual driveways use Drive Gully Detail.

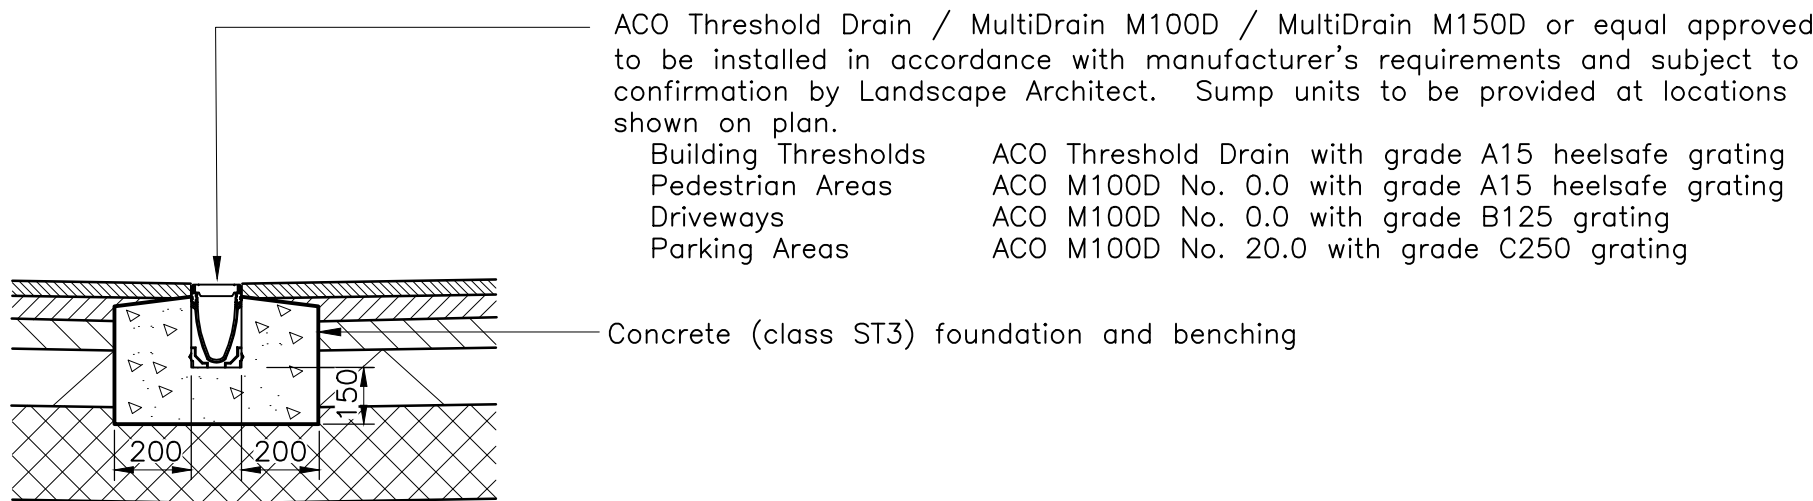

Drainage Channel Detail

General Notes:

- For Civil Engineering General notes to dwg no. 15478-TUL-XX-XX-DR-C-91001

P02 11.11.25 Hydrobrake chamber moved to 'Adoptable Drainage Details - Sheet 4'. IU PAJT

P01 19.08.25 First Issue IU PAJT

Rev	Date	Description	By	Ckd
-----	------	-------------	----	-----

PRELIMINARY

S3

CLIENT



Tullys

www.tullys.uk info@tullys.uk 01342 828000

PROJECT

Land south of Station Road,
Cowfold, RH13 8QZ

DRAWING TITLE

Private Drainage Details
Sheet 2

Originator No	Scale	Revision
15478	1:20@A1	P02

PROJECT - ORIGINATOR - VOLUME - LEVEL - TYPE - ROLE - NUMBER
15478-TUL-XX-XX-DR-C-66002

0 200 400 600 800
SCALE 1:20 millimeters