
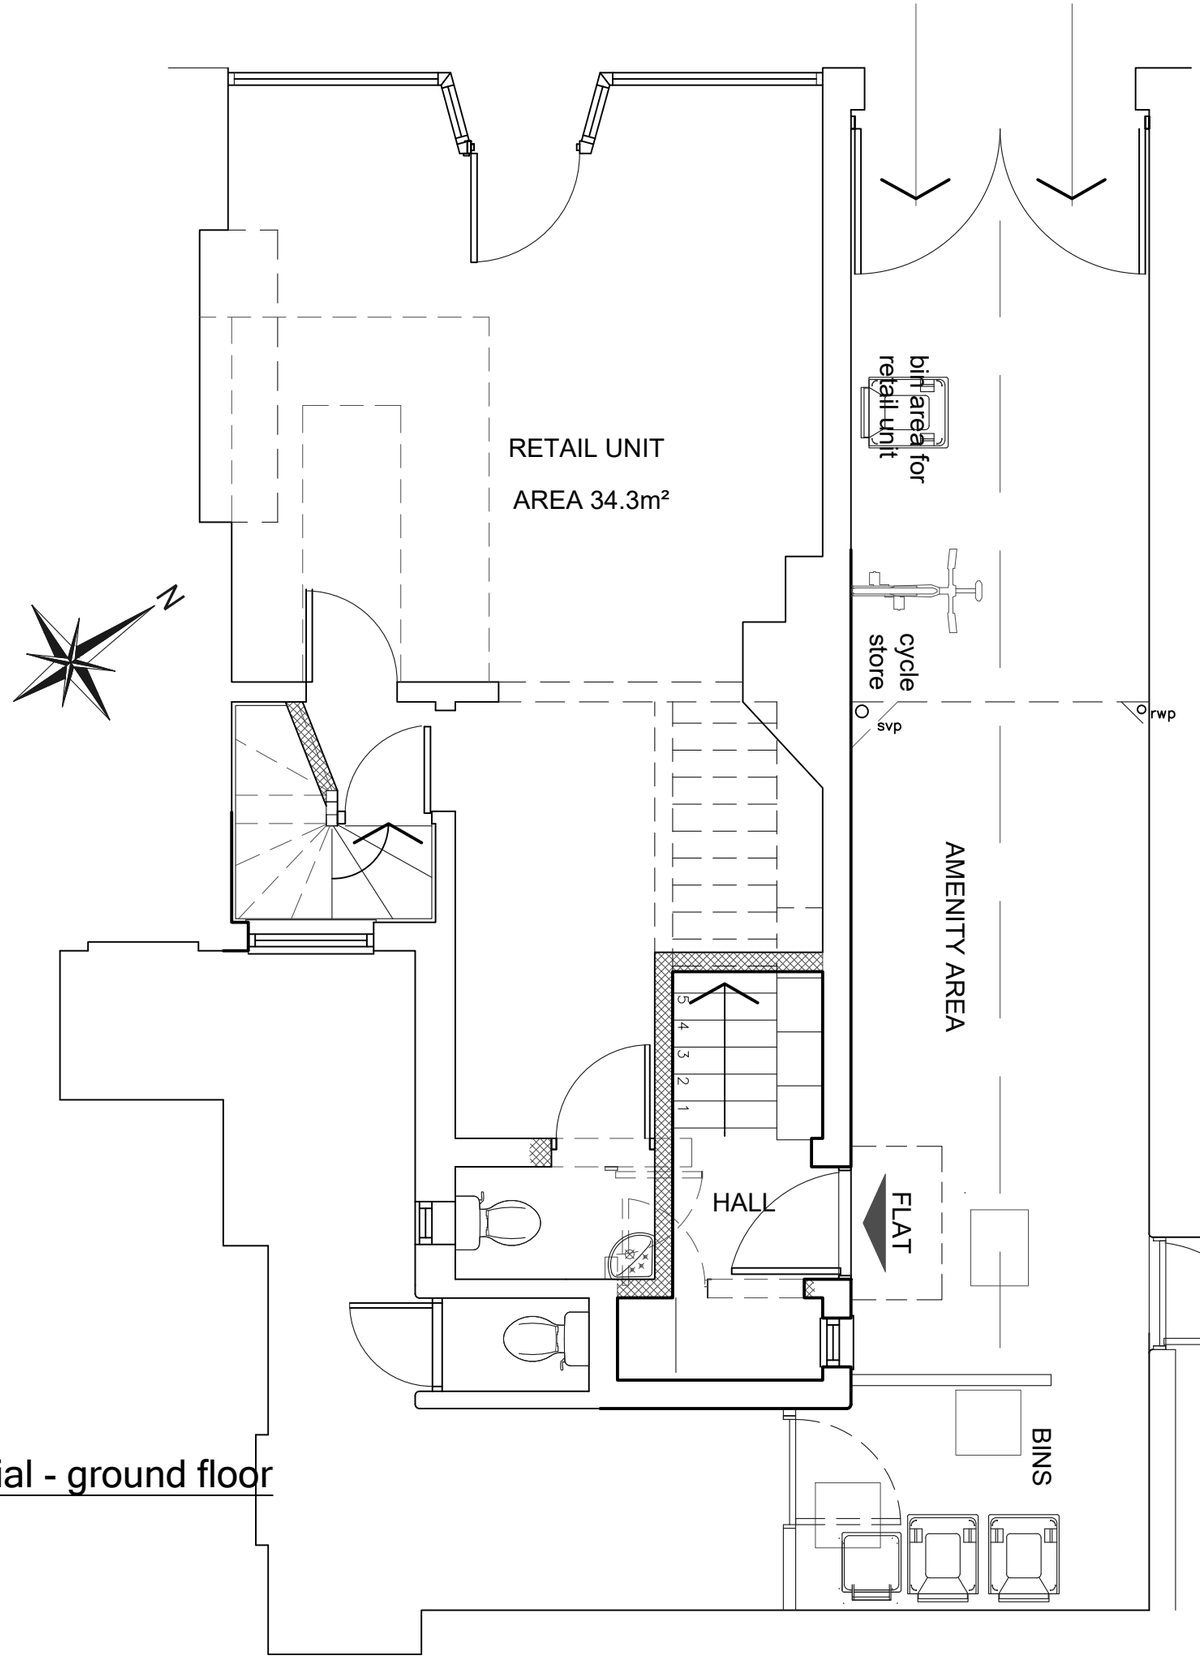


Commercial - ground floor
1:50

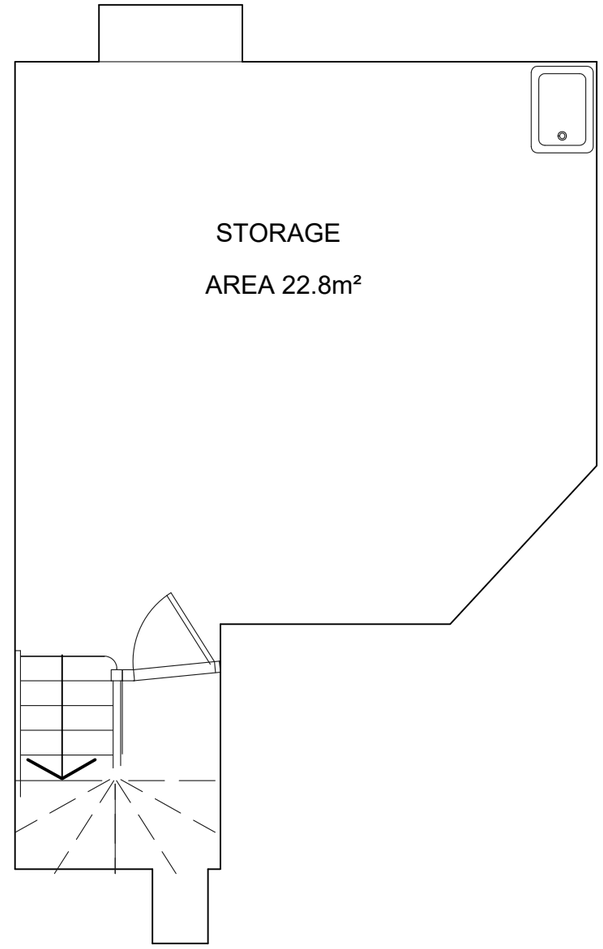

basement plan
1:50

scale 1:50

0 1.0 2.0 5.0

Rev A: 05.03.24 Replanned with internal stair

MARK E SIMM
B A (Hons) Dip. Arch ARB R I B A
M: 0797 110 2267 E: horshamarchitect@gmail.com

Project : Alterations for Change of Use:
4 Park Place ,
Horsham, RH12 1DG

Title: Proposed Floor Plans - Commercial

Scale: 1:50@ A3

Date: Jan 2021

Drwg No:
PL04A