DAVID JENKINS DESIGN
ARCHITECTS, PLANNING & BUILDING CONSULTANTS

T: 01444 484811
E: info@davidjenkinsdesign.co.uk

The Architects Office, Gower Road, Haywards Heath RH16 4PL

- ○ SURVEY
- ○ FEASIBILITY
- ● PLANNING
- ○ BUILDING REGULATIONS
- ○ CONSTRUCTION


Notes

Do not scale, use figured dimensions only.


All dimensions to be verified on site prior to the commencement of any work or the production of any shop drawing. All discrepancies to be reported to the Architect.

This drawing is to be read in conjunction with all related Architect's and Engineer's drawings and any other relevant information. It is the contractors responsibility to ensure that all works are in compliance with Building Regulations.

This drawing is copyright of David Jenkins Design.

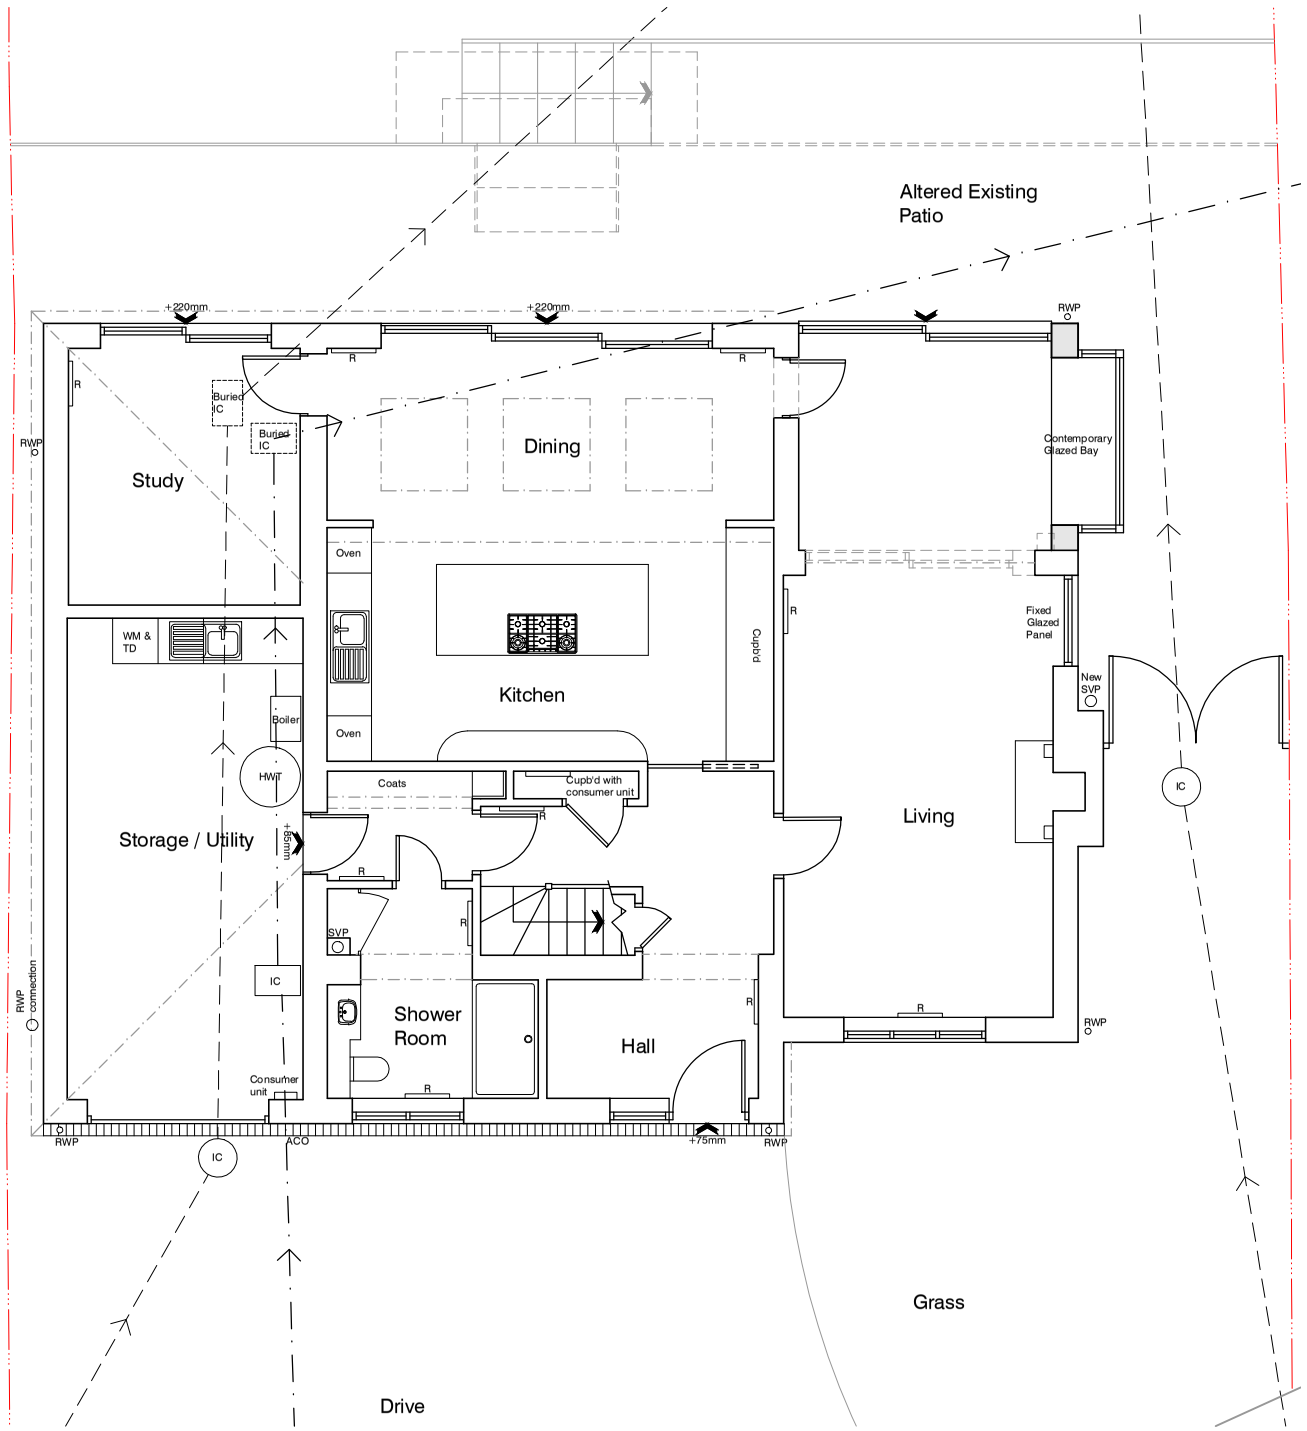

Ground

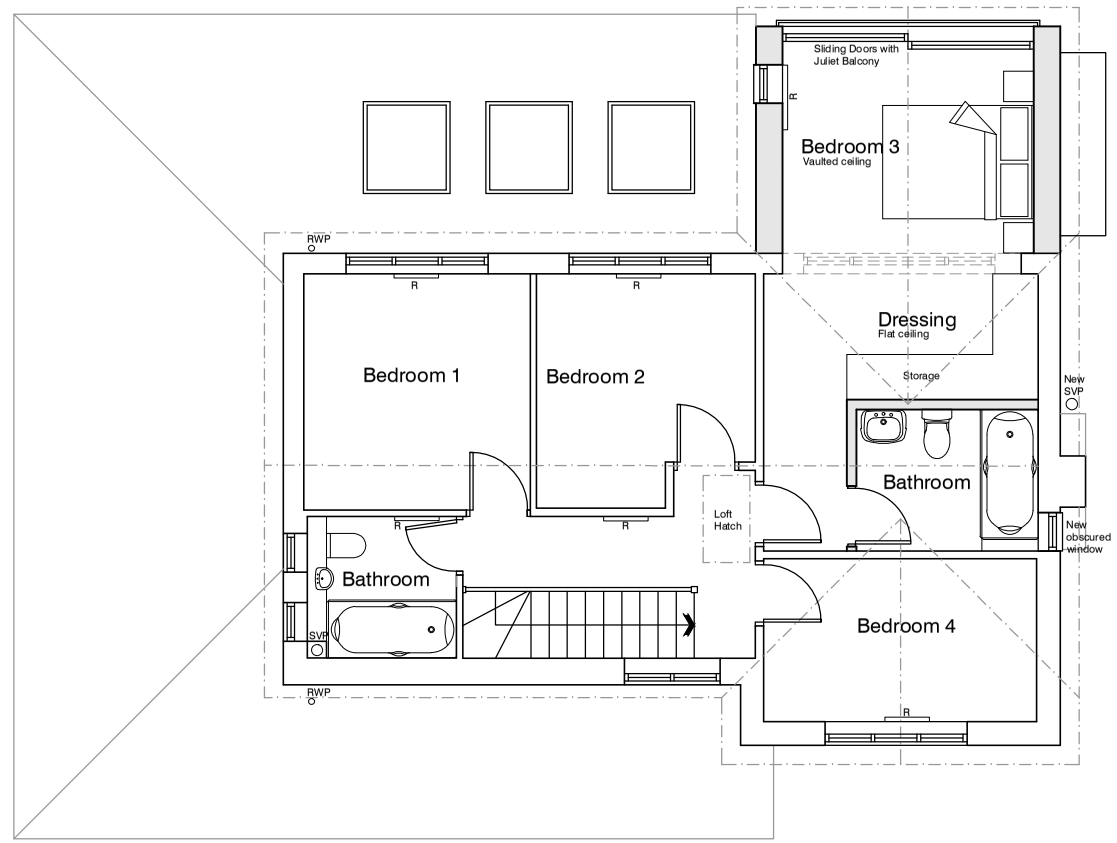

First

Date	Revision
L	
K	
J	
I	
H	
G	
F	
E	
D	
C	
B	31/03/2025 Client Glazing Alterations
A	26/03/2025 First Floor Sliding Doors and Juliet Balcony Added

N

0 1m 2m 3m 4m 5m 6m 7m 8m 9m

1:100

Client	MR J & MRS L NORTON
Project	30 FORESTFIELD HORSHAM RH13 6DZ
Title	GROUND & FIRST FLOOR PROPOSED

Date	Scales	Dwg. No.	Rev.
03/25	1:100 @ A3	793/06	B