


Planning Drawings

Layout Drawings

Planning Drawings for the purpose of certificate of lawfulness


Existing Layout

Scale 1 : 100 2000mm & Roof line

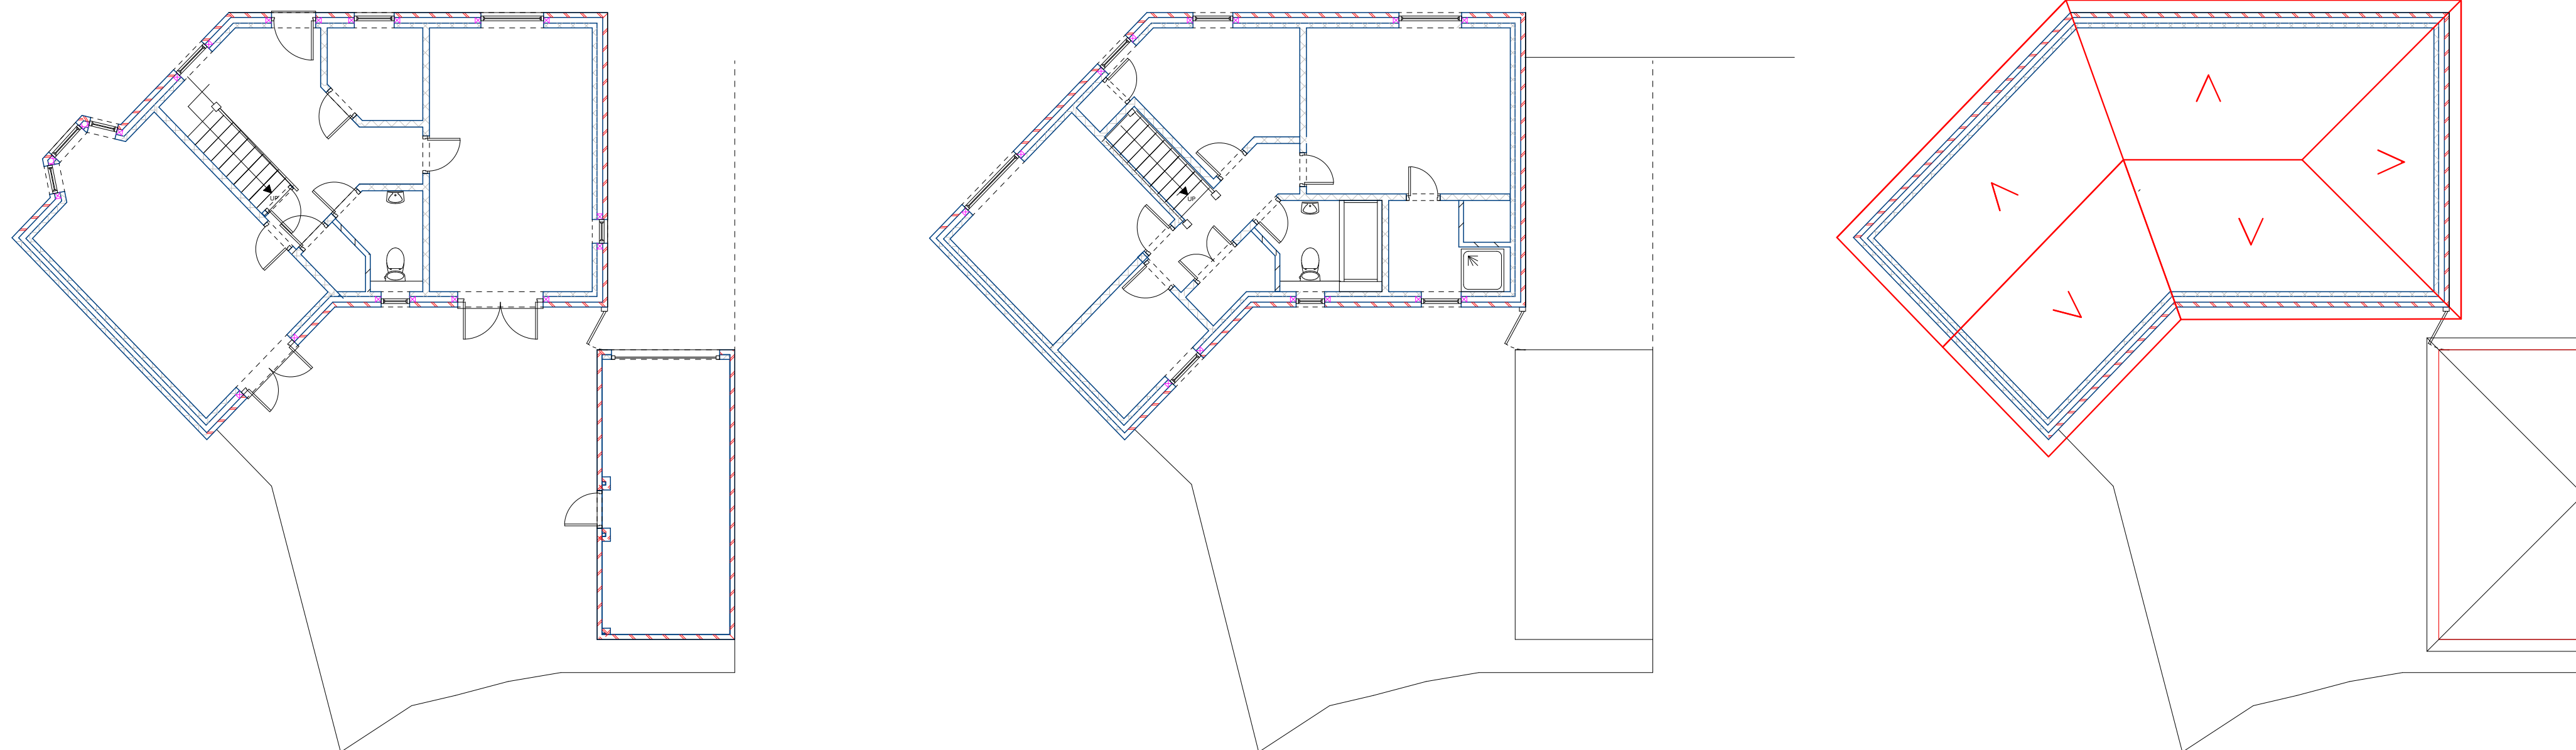

Proposed Layout

Scale 1 : 100 2000mm & Roof line

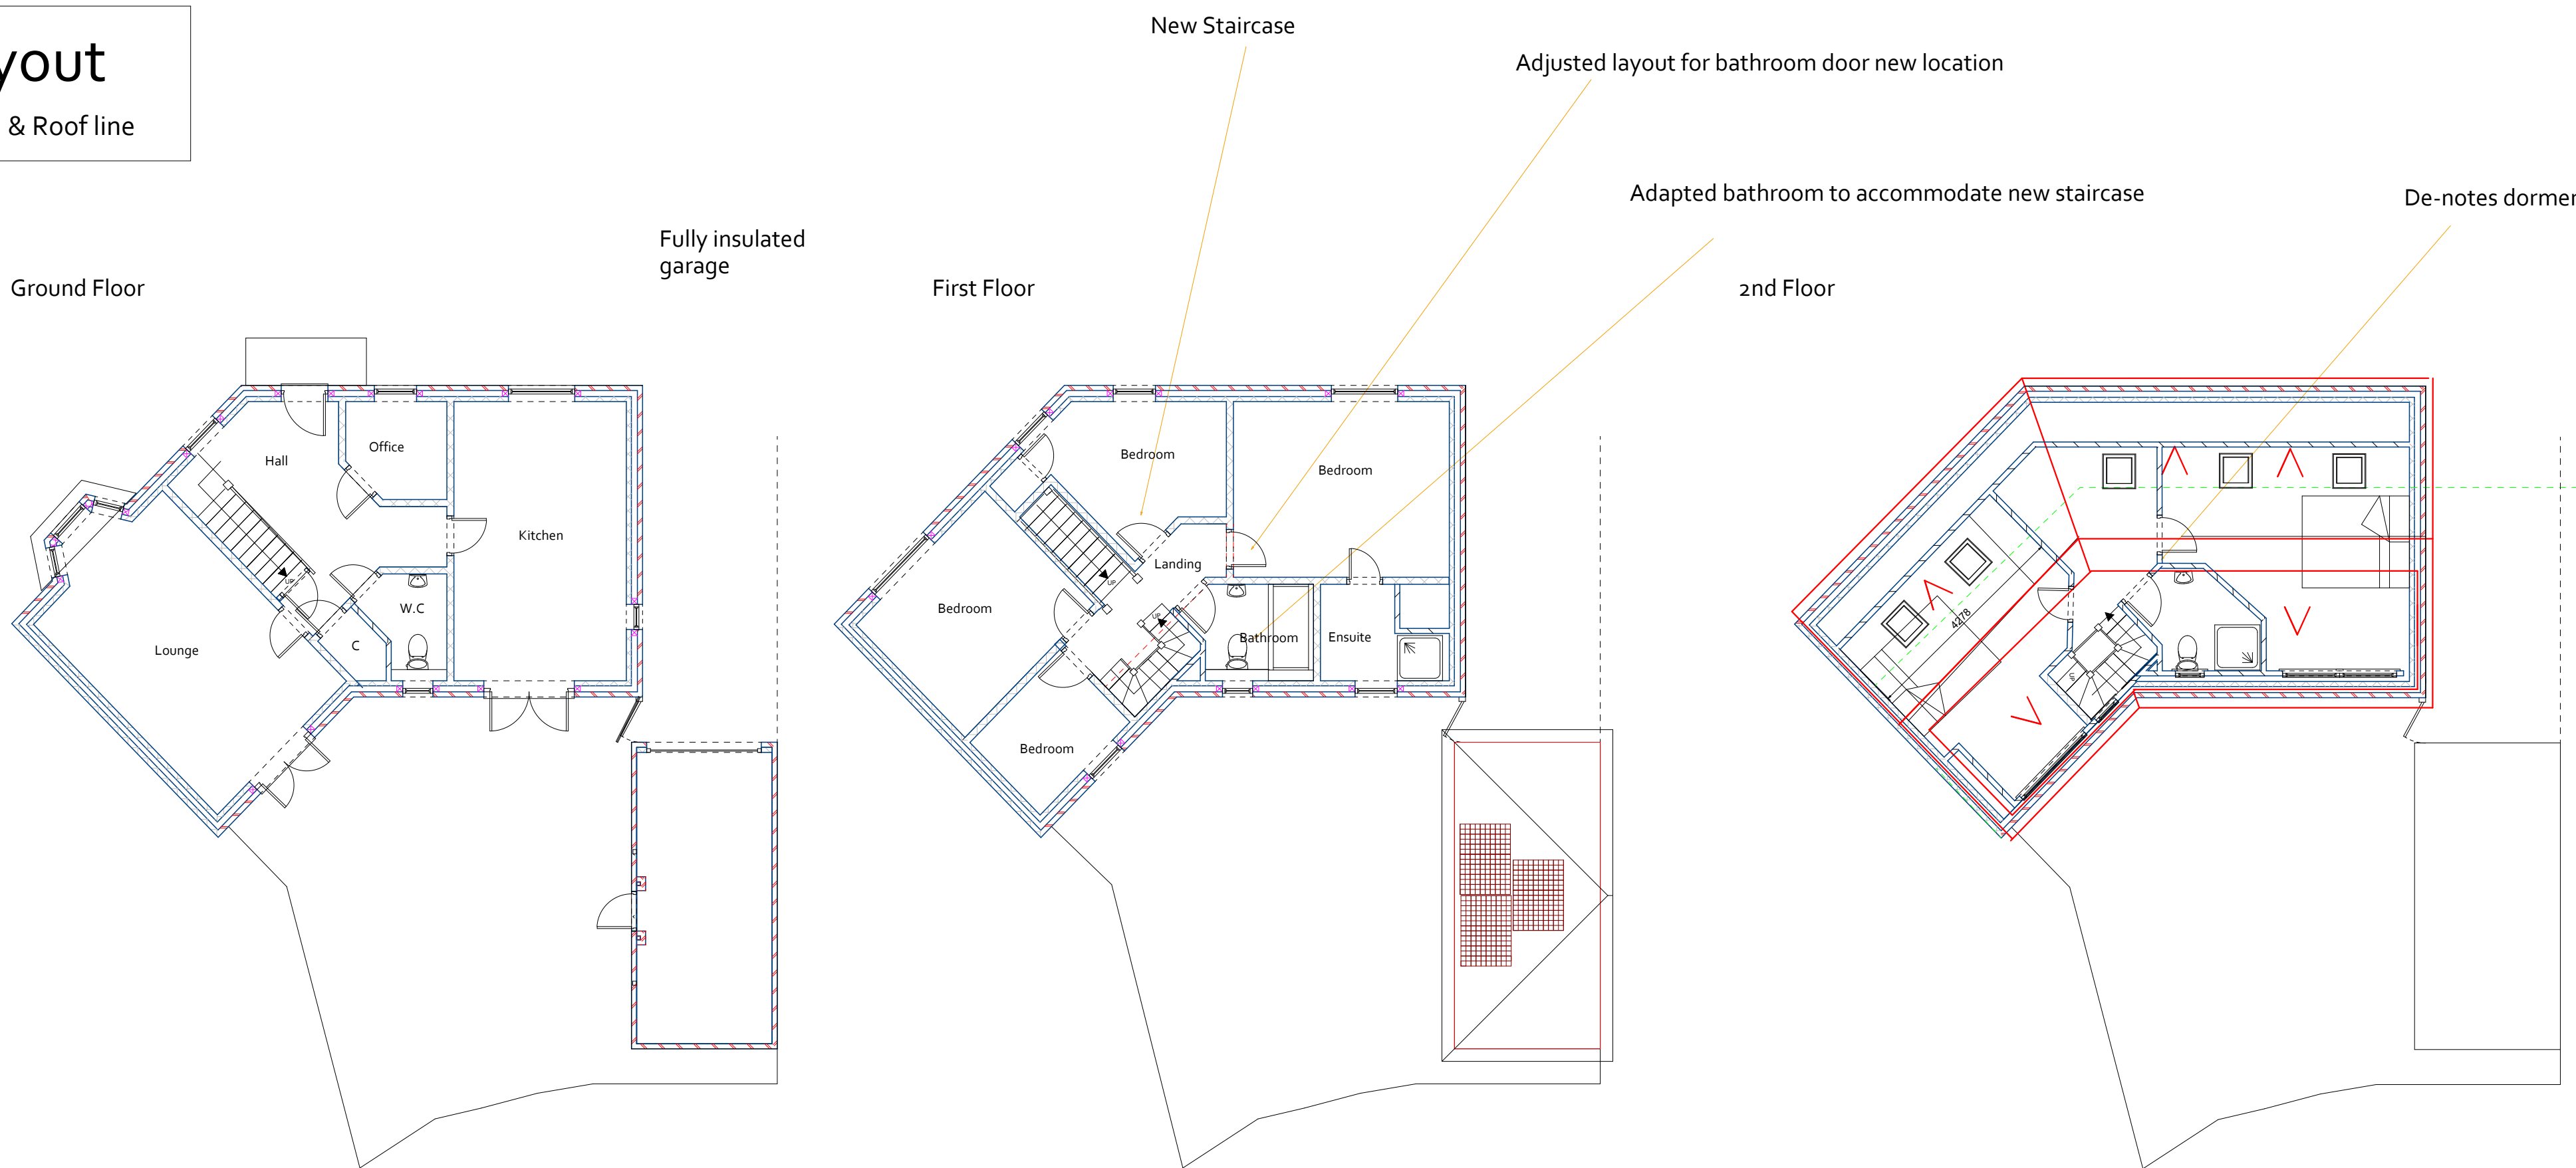

Client - Gavin Schreiber

Address - 13 Centurion Close
Billingshurst
RH14 9UW

Page Size - A1 2000mm



Materials Schedule - All Materials to match the appearance of the existing Property