

THIS DRAWING IS INDICATIVE ONLY AND MUST NOT BE RELIED UPON FOR CONSTRUCTION - UNLESS THE DRAWING IS NAMED AS 'CONSTRUCTION'.

ALL DIMENSIONS TO BE CHECKED AND VERIFIED WITH ANY DISCREPANCIES REPORTED TO PHILIPS SURVEYORS LLP.

THIS DRAWING REMAINS THE PROPERTY OF PHILIPS SURVEYORS AND MUST NOT BE COPIED OR REPRODUCED WITHOUT PRIOR WRITTEN PERMISSION.

THE CLIENT MUST FAMILIARISE THEMSELVES WITH:  
-THEIR DUTIES CONCERNING HEALTH & SAFETY UNDER CDM2015 REGULATIONS AND  
-THE APPOINTMENT OF PRINCIPAL DESIGNER AND PRINCIPAL CONTRACTOR.

IF YOU NEED ANY FURTHER INFORMATION OR INDEPENDENT ADVICE ON UNDERTAKING YOUR CDM REGULATIONS DUTIES, PLEASE CONTACT THE ASSOCIATION FOR PROJECT SAFETY, 5 NEW MART PLACE, EDINBURGH EH14 1RW TEL: 08456 121 290 EMAIL: [info@aps.org.uk](mailto:info@aps.org.uk) YOU CAN VISIT THE HSE AND APS WEBSITES FOR MUCH MORE INFORMATION AT: [www.hse.gov.uk](http://www.hse.gov.uk) AND [www.aps.org.uk](http://www.aps.org.uk) RESPECTIVELY.

**SAFETY HEALTH AND ENVIRONMENTAL INFORMATION**  
IN ADDITION TO THE HAZARDS AND RISKS NORMALLY ASSOCIATED WITH THE TYPE OF CONSTRUCTION WORK DETAILED ON THIS DRAWING, PLEASE NOTE THE FOLLOWING SIGNIFICANT RISKS AND INFORMATION:

-  INDICATES - WARNING
-  INDICATES - COMPULSORY INSTRUCTION
-  INDICATES - FOR INFORMATION
-  INDICATES - PROHIBITIVE INSTRUCTION

FOR INFORMATION RELATING TO END USE, MAINTENANCE, DEMOLITION ETC. - PLEASE REFER TO THE HEALTH & SAFETY FILE.

IT SHOULD BE ASSUMED THAT ALL WORKS ARE TO BE CARRIED OUT BY A COMPETENT CONTRACTOR AND, WHERE APPLICABLE, TO AN APPROVED METHOD STATEMENT.

**Note:**  
new windows to comprise HW timber casements generally to match existing elsewhere c/w low-e double glazing

|      |                          |          |      |
|------|--------------------------|----------|------|
| A    | WG17 amended, note added | 22/05/26 | THR  |
| Rev. | Amendments               | Date     | Drw. |

**PS PHILIPS SURVEYORS**  
BUILDING SURVEYORS, DESIGNERS & CONSULTANTS

PHILIPS SURVEYORS LLP, THE OLD COACH HOUSE, 78 LOWER STREET, PULBOROUGH, WEST SUSSEX, RH20 2AA

T: 01798 873222  
E: [info@philips-surveyors.co.uk](mailto:info@philips-surveyors.co.uk)  
W: [www.philips-surveyors.co.uk](http://www.philips-surveyors.co.uk)


CLIENT:  
Mr & Mrs J Lucas  
Warnham Park, Robin Hood Lane,  
Warnham, Horsham, West Sussex.  
RH12 3RP

PROJECT:  
**House Refurbishment at**  
Warnham Court Farm House, Church  
Street, Warnham, West Sussex,  
RH12 3QP


DRAWING TITLE:  
**Planning**  
  
Window Details

|                   |                            |                         |
|-------------------|----------------------------|-------------------------|
| DRAWN:<br>THR     | JOB NO:<br>2677            | SCALE @ A1:<br>As Shown |
| CHECKED:<br>PGA   | DRAWING NO:<br><b>PL05</b> | REV:<br><b>A</b>        |
| DATE:<br>March 25 |                            |                         |


© PHILIPS SURVEYORS LLP.

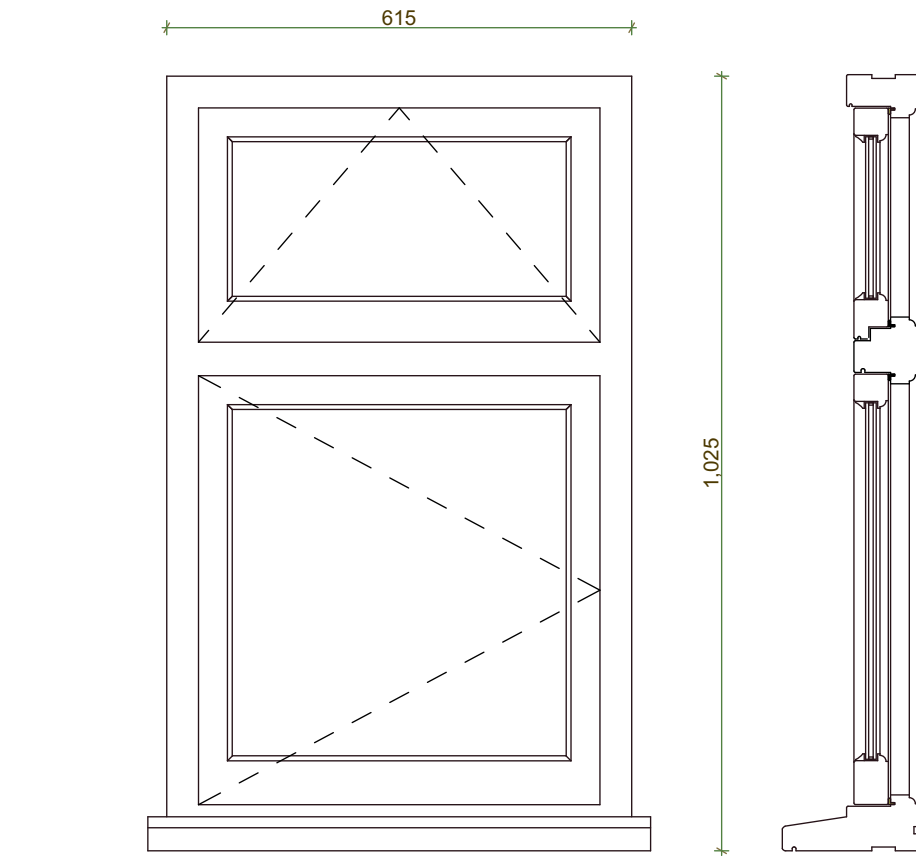


1:10  
Window WG04

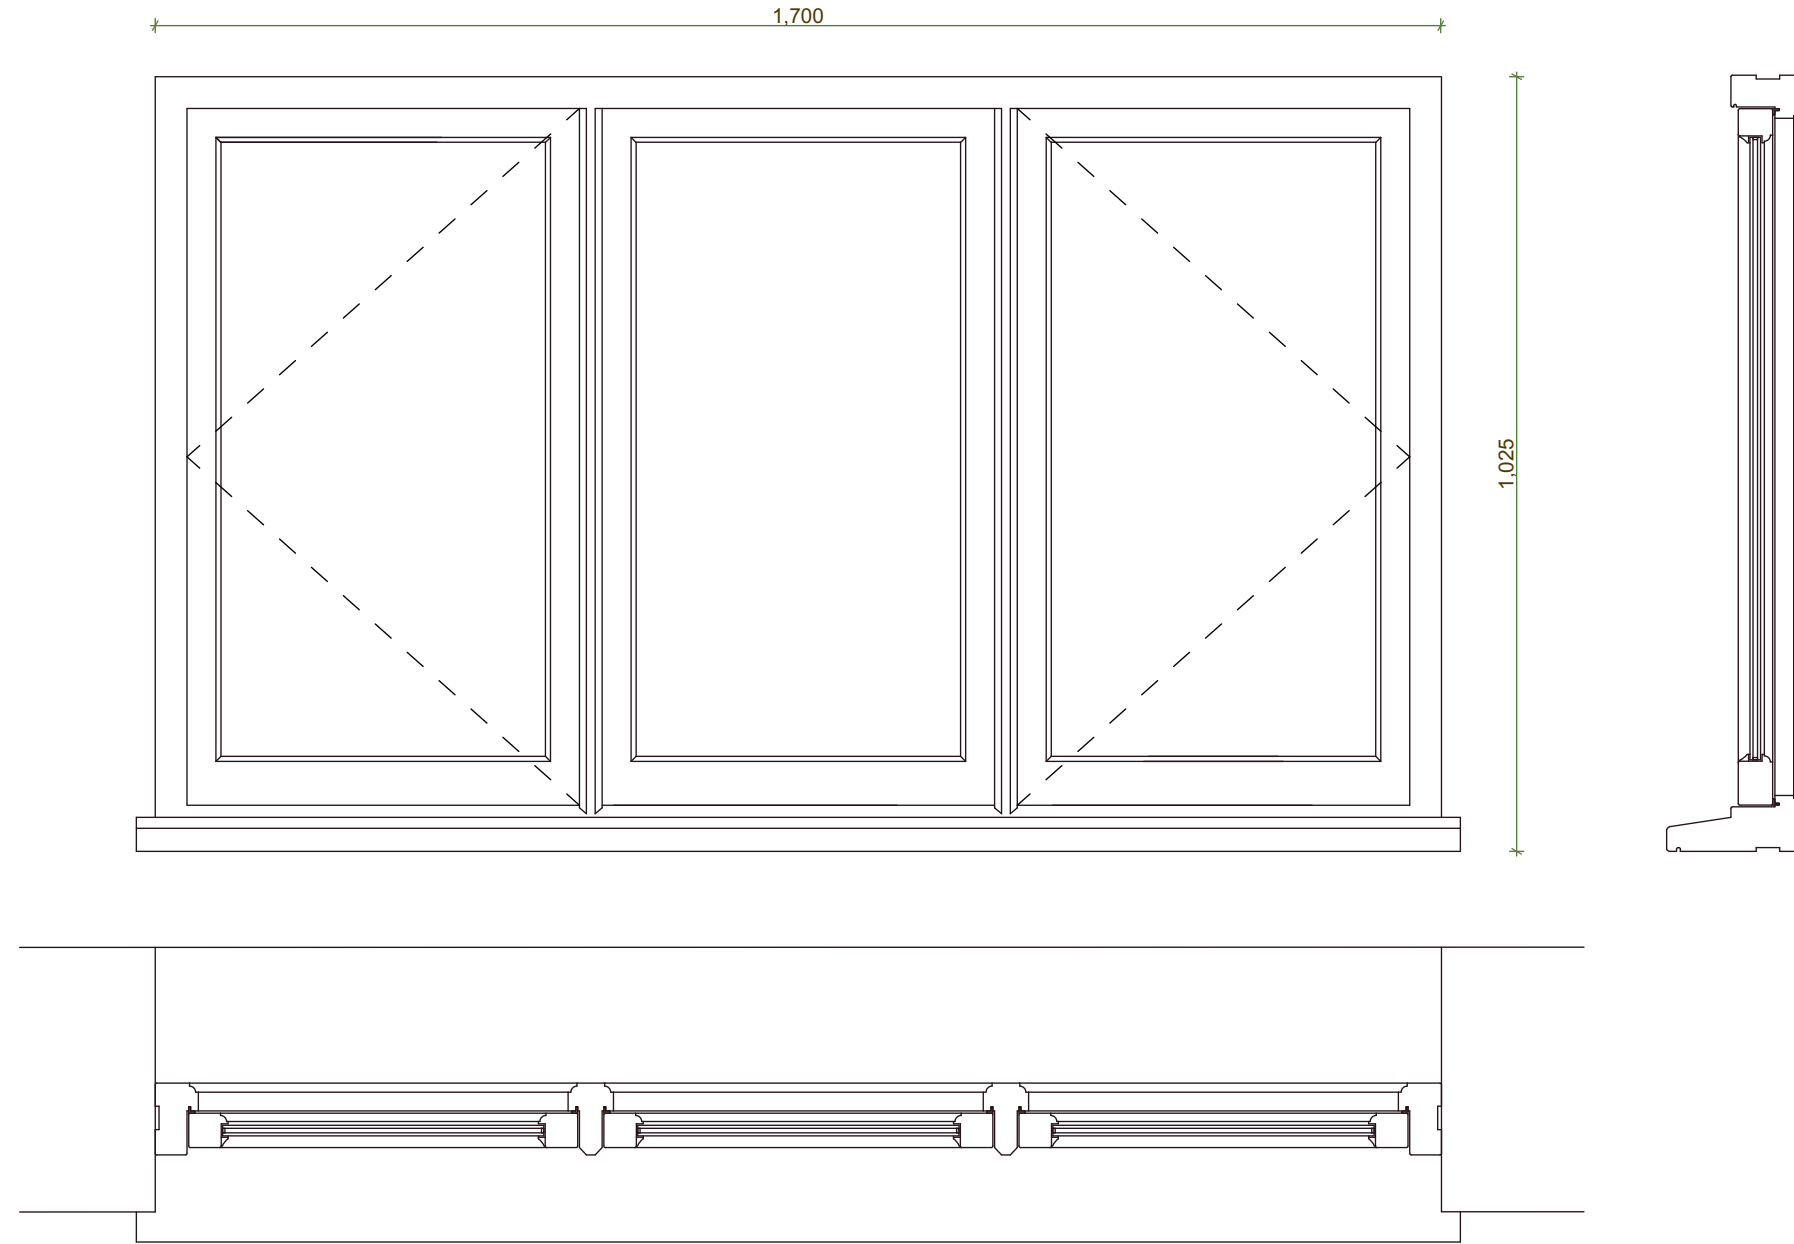


1:10  
Window WG05

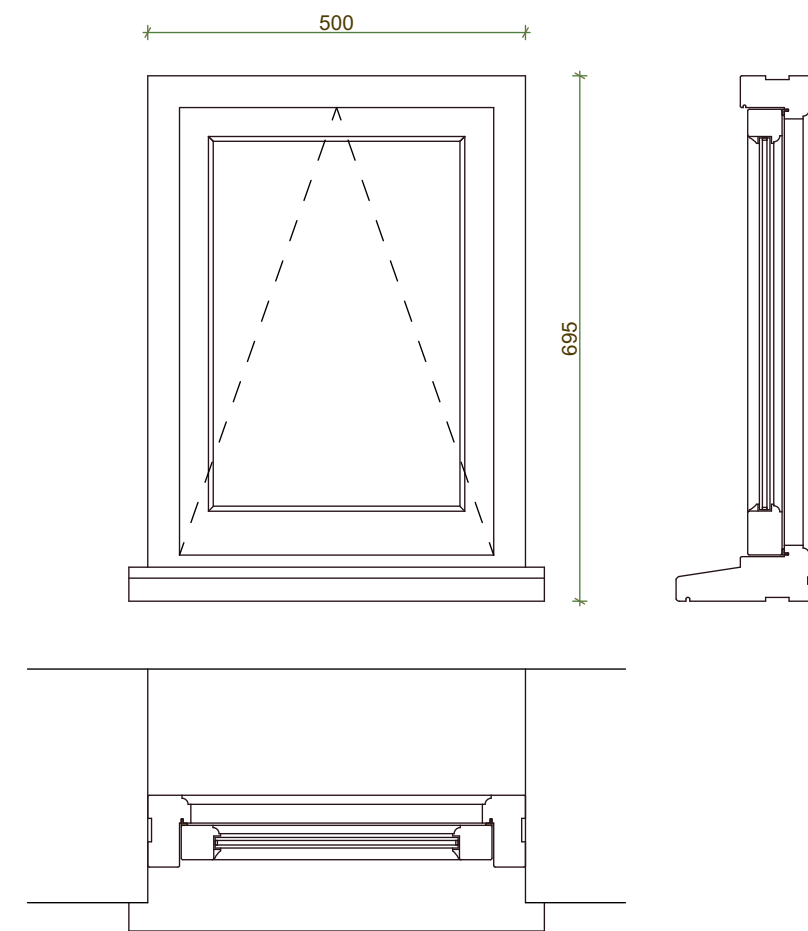


1:10  
Windows WG14, 15

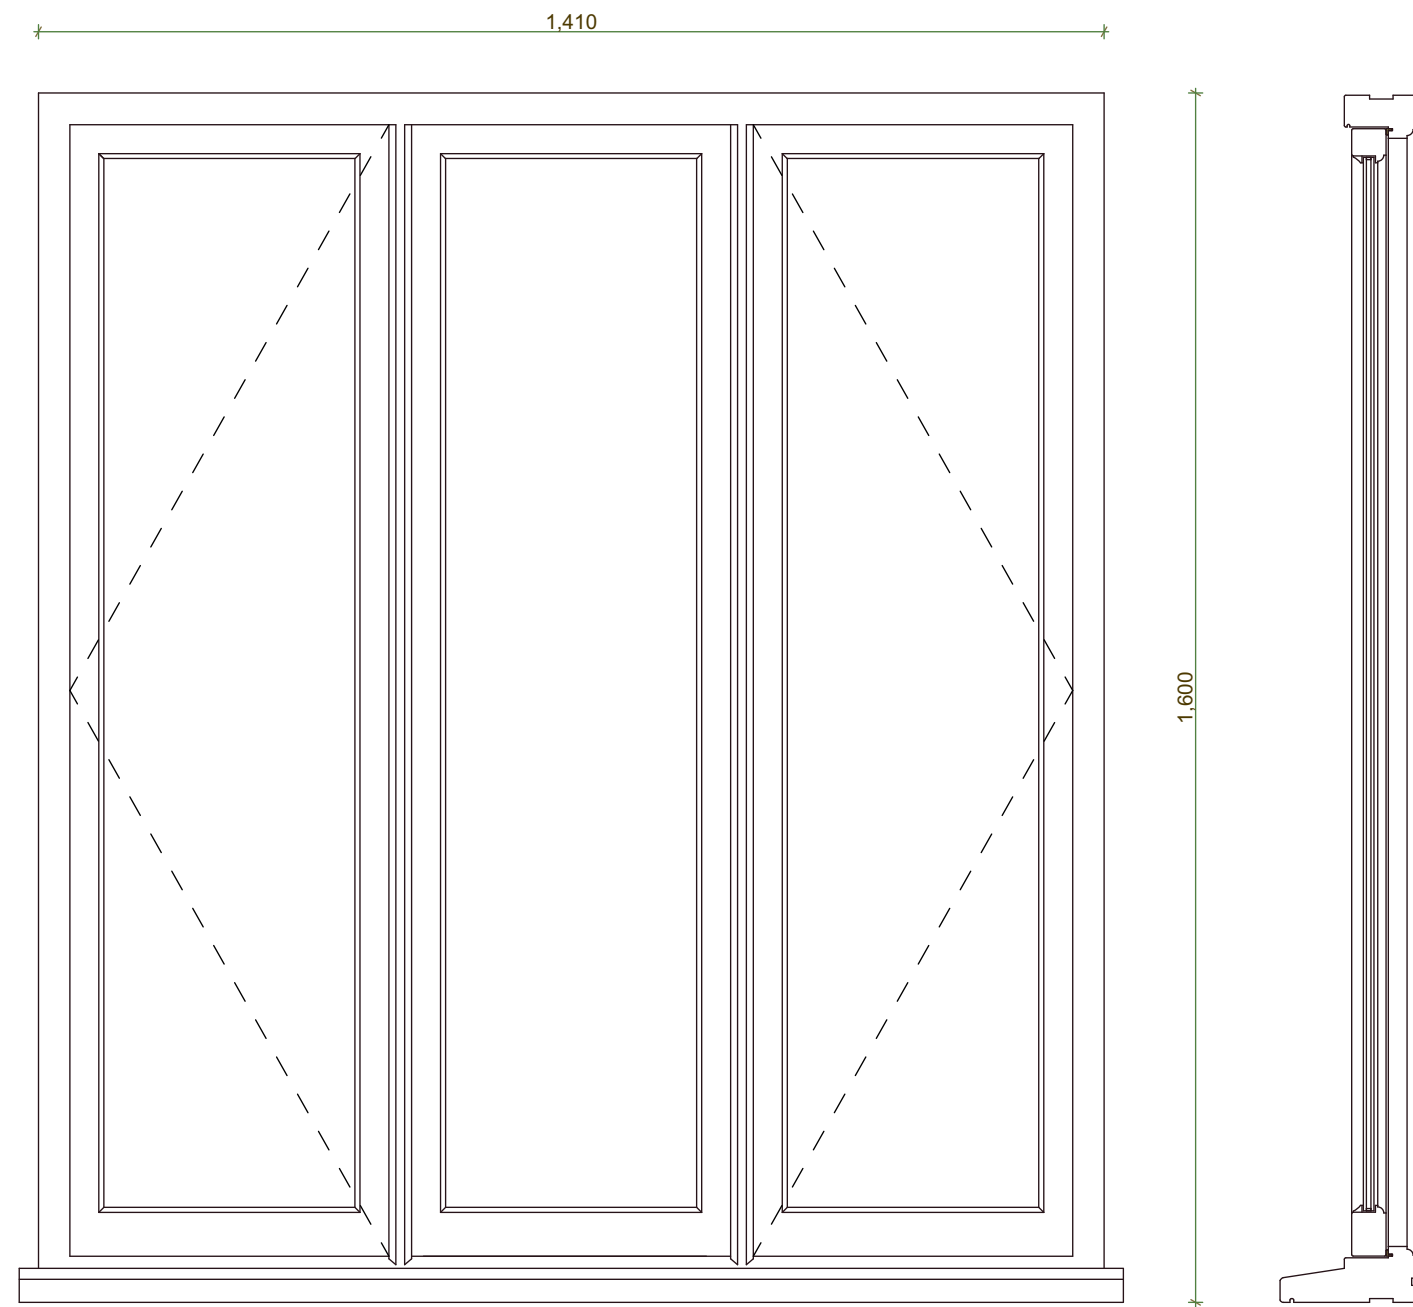

1:10  
Window WG16

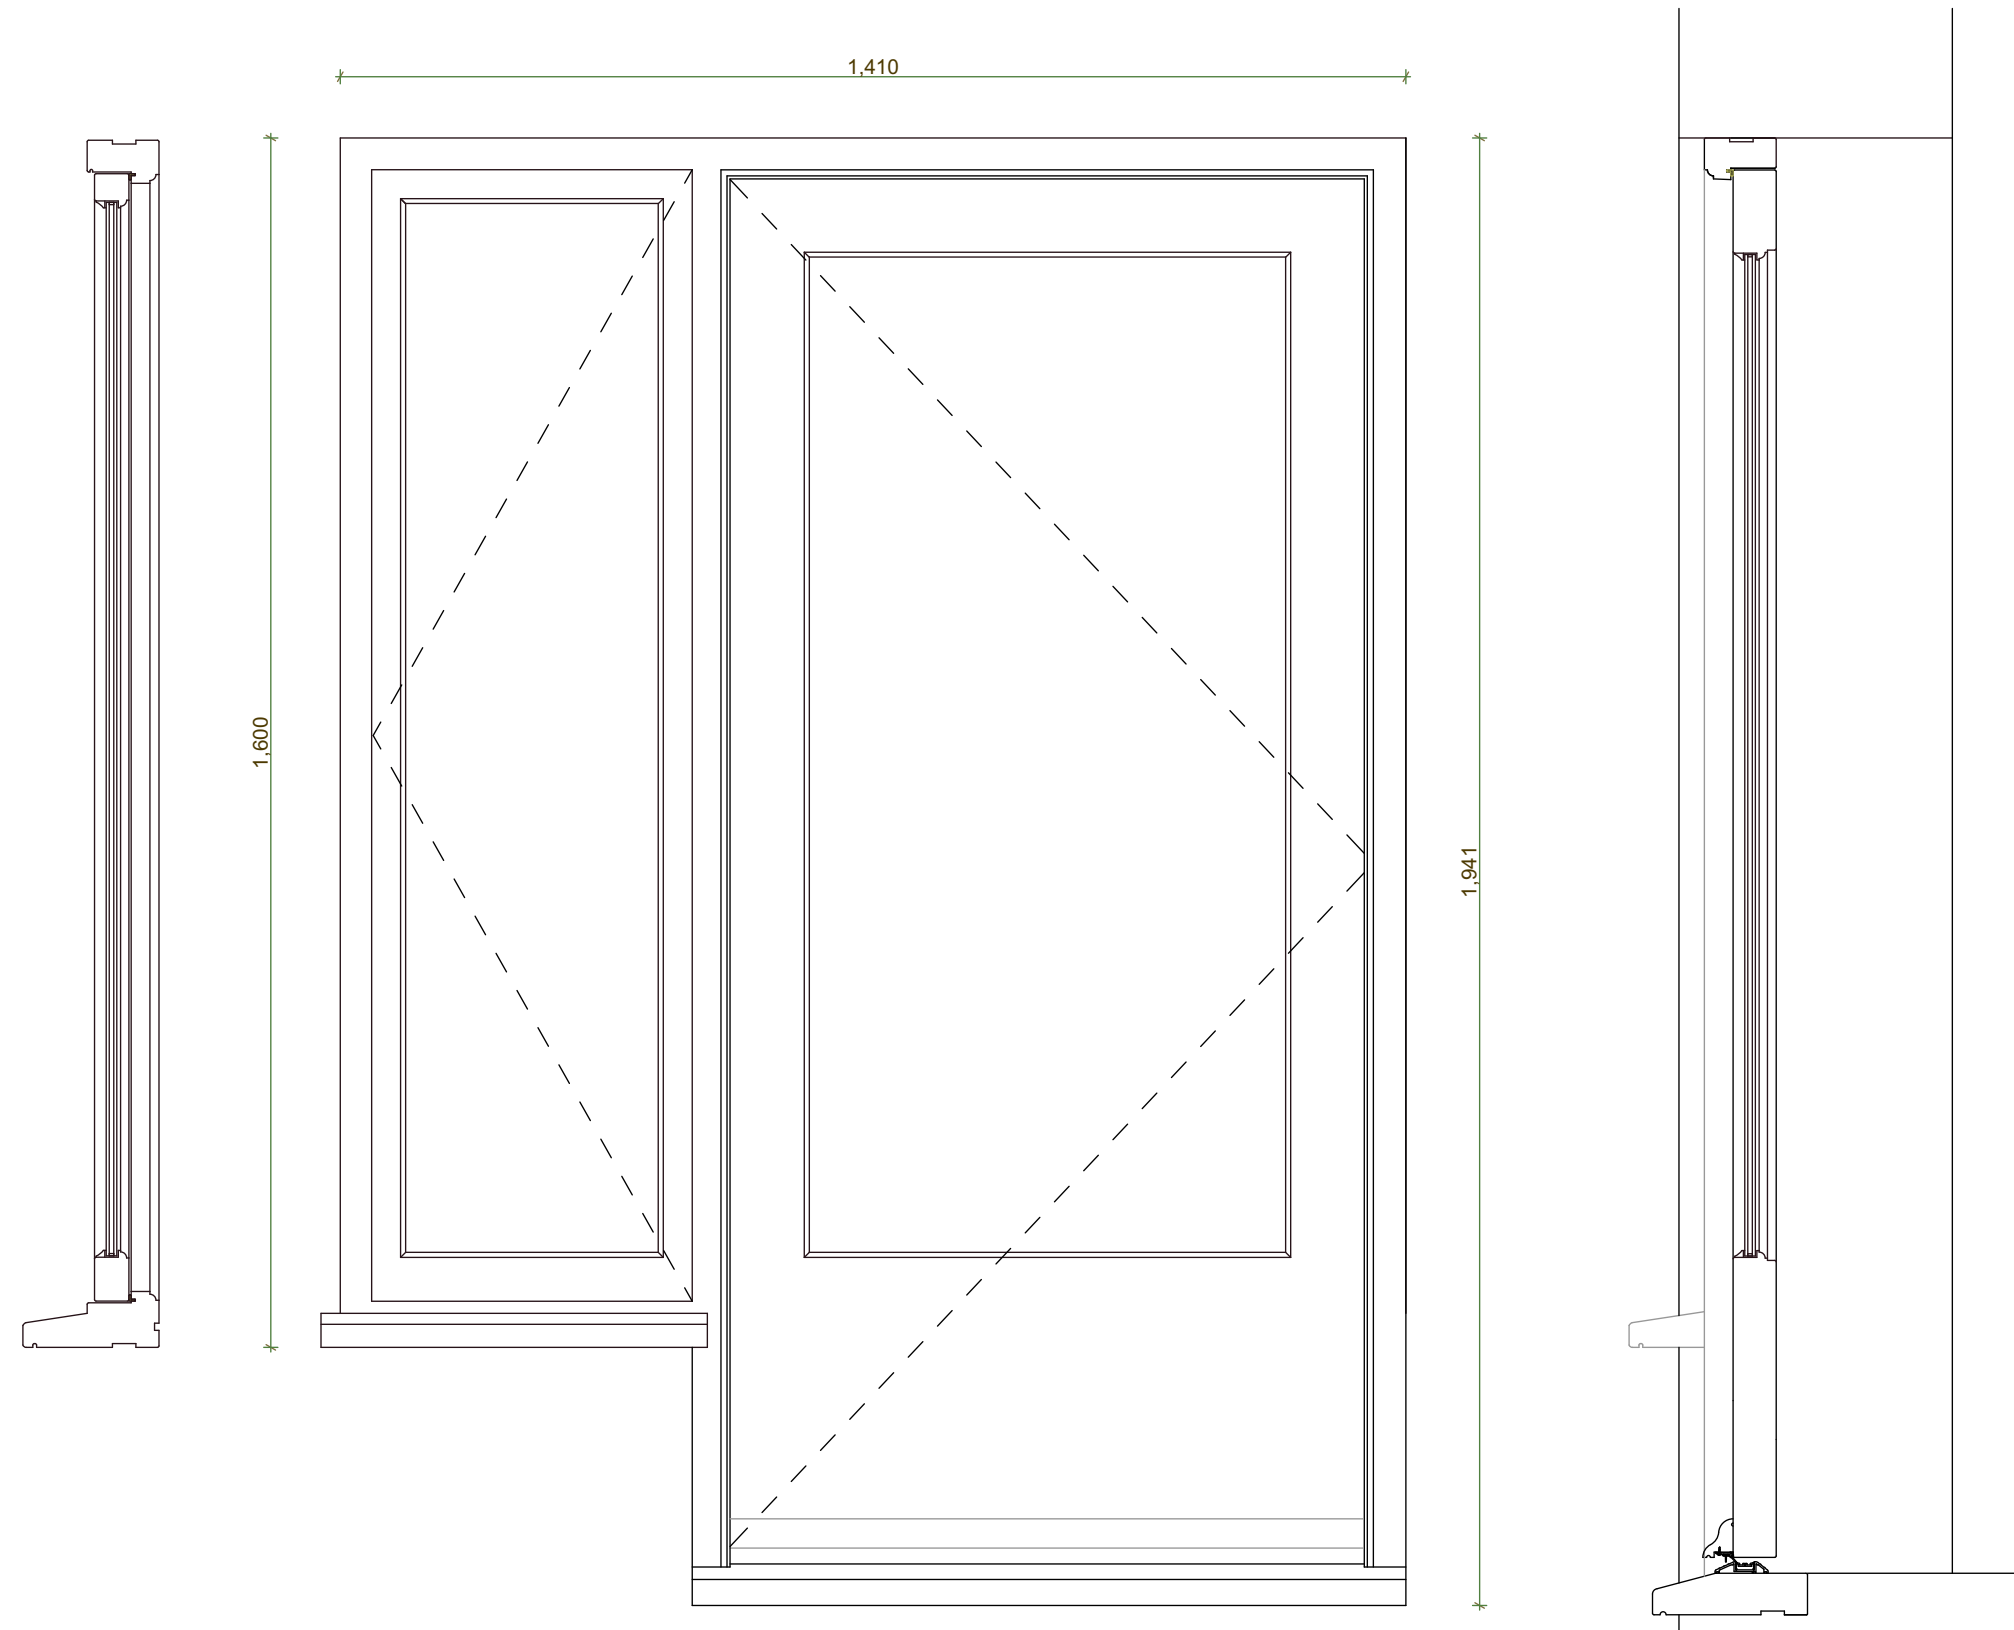

1:10  
Window WG17

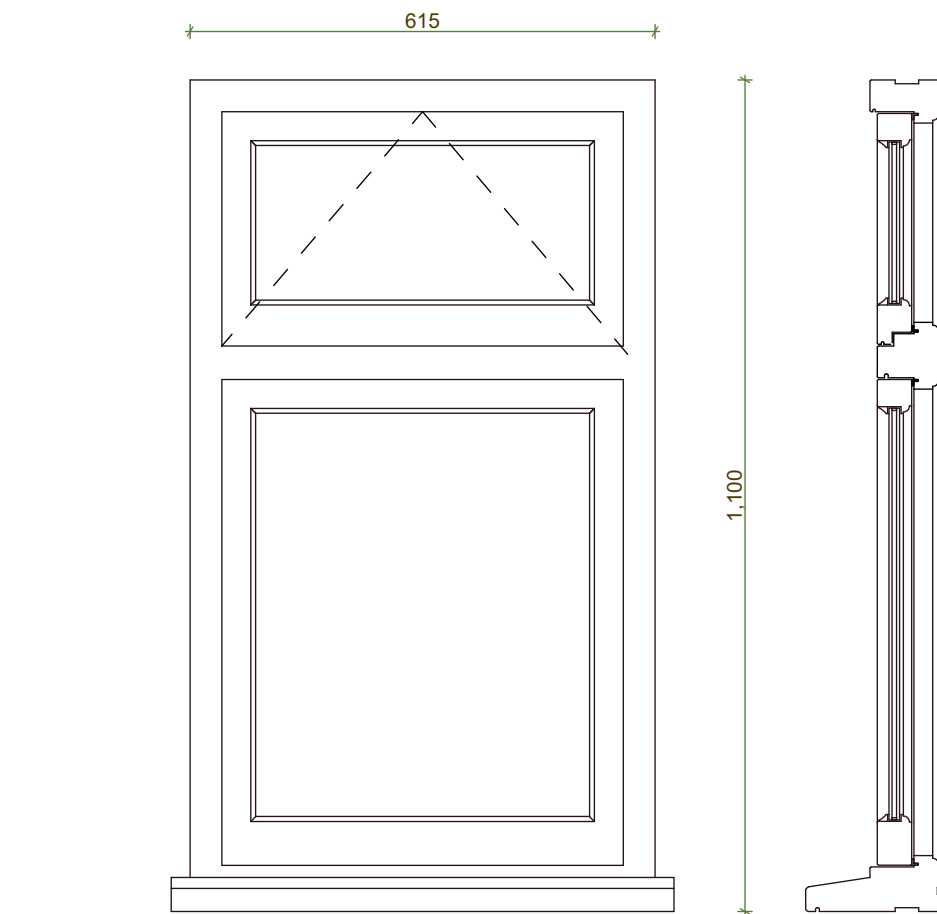

1:10  
Windows WF01, 02

