

PROPOSED COACH HOUSE 1 TO 200 AT A3

Ground

Attic



north





Scale Bar
1:200 at A3

0 10

East elevation

West elevation

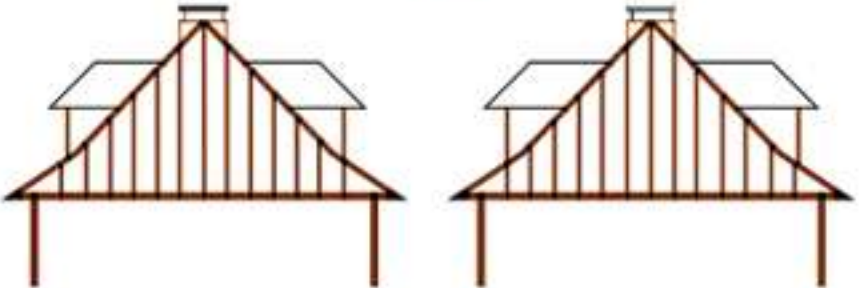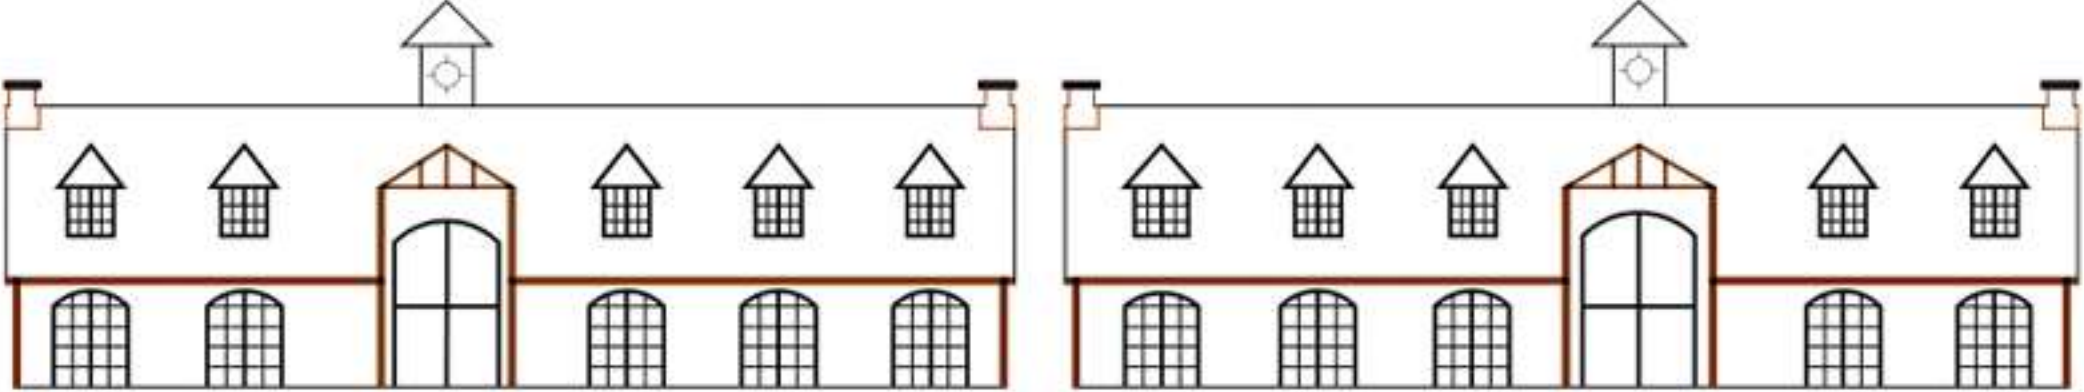

North

South