Site plan

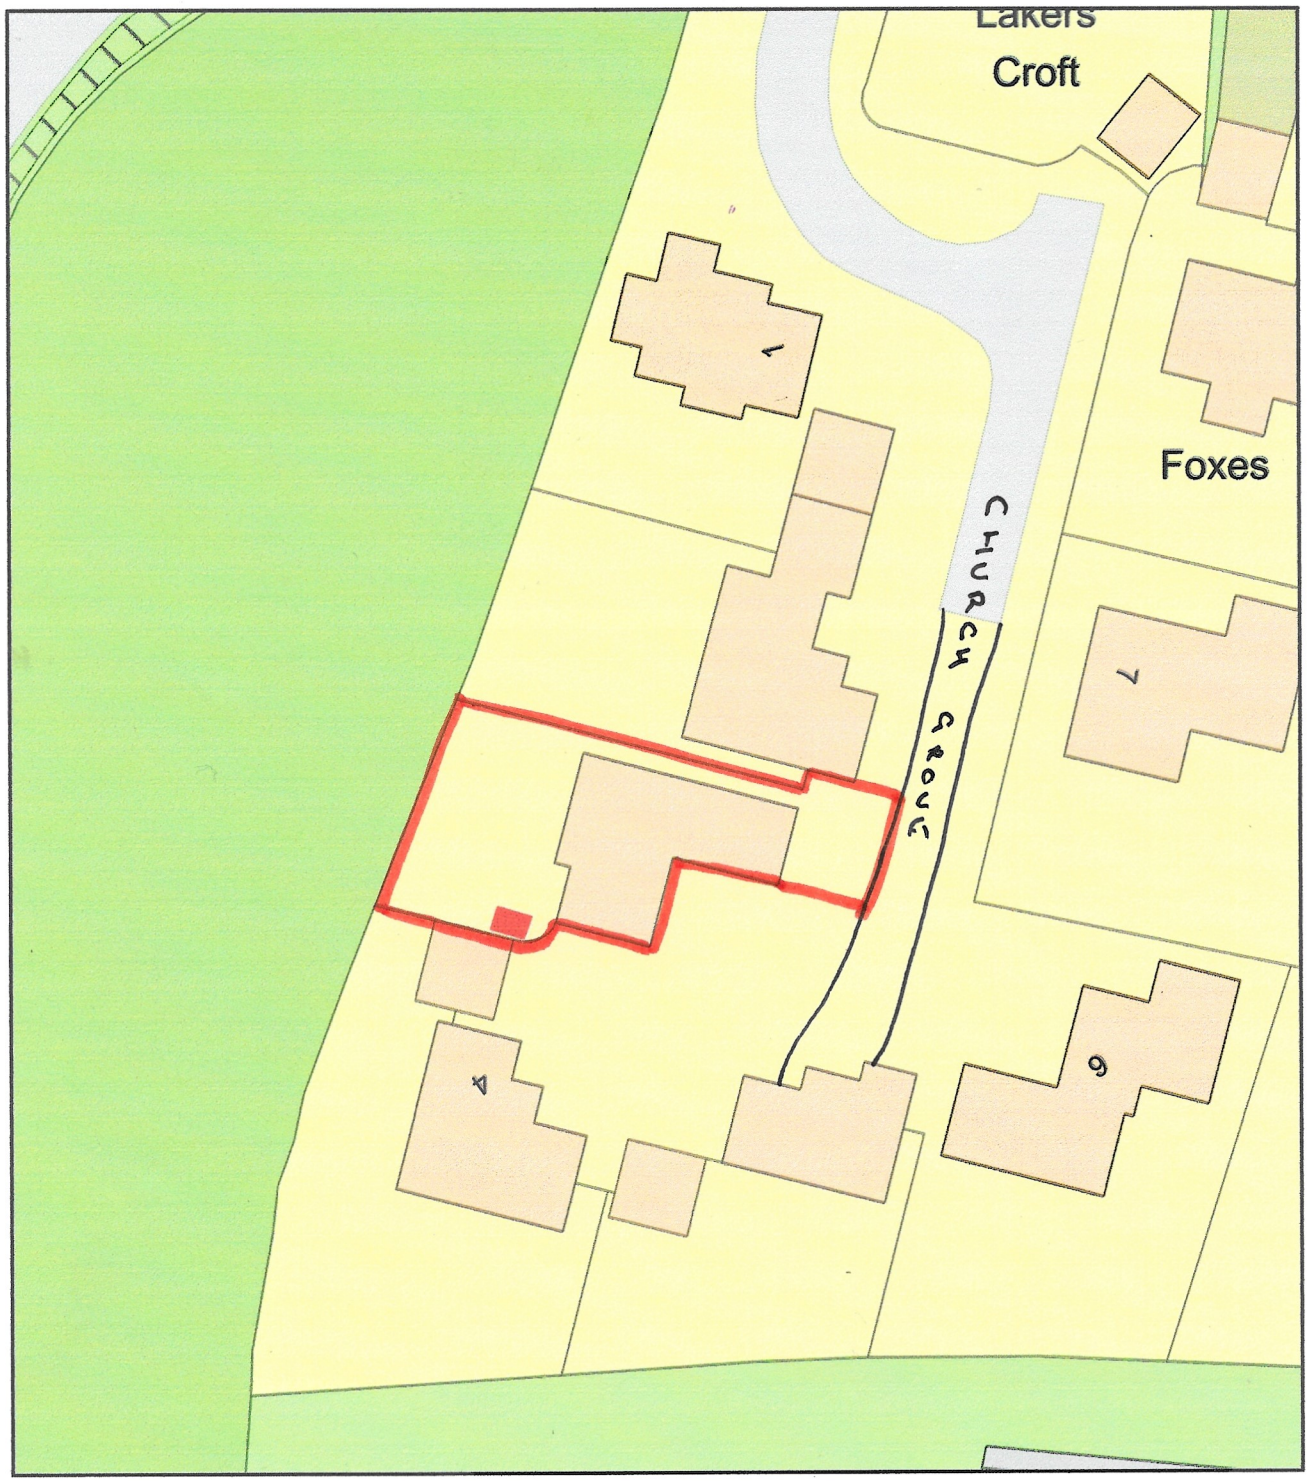

0 20
Metres

N

ReQuestaPlan

Plan Produced for: Woodkraft Planning Services

Date Produced: 01 Feb 2025

Plan Reference Number: TQRQM25032111706484

Scale: 1:500 @ A4

© Crown copyright and database rights 2023 OS 100042766