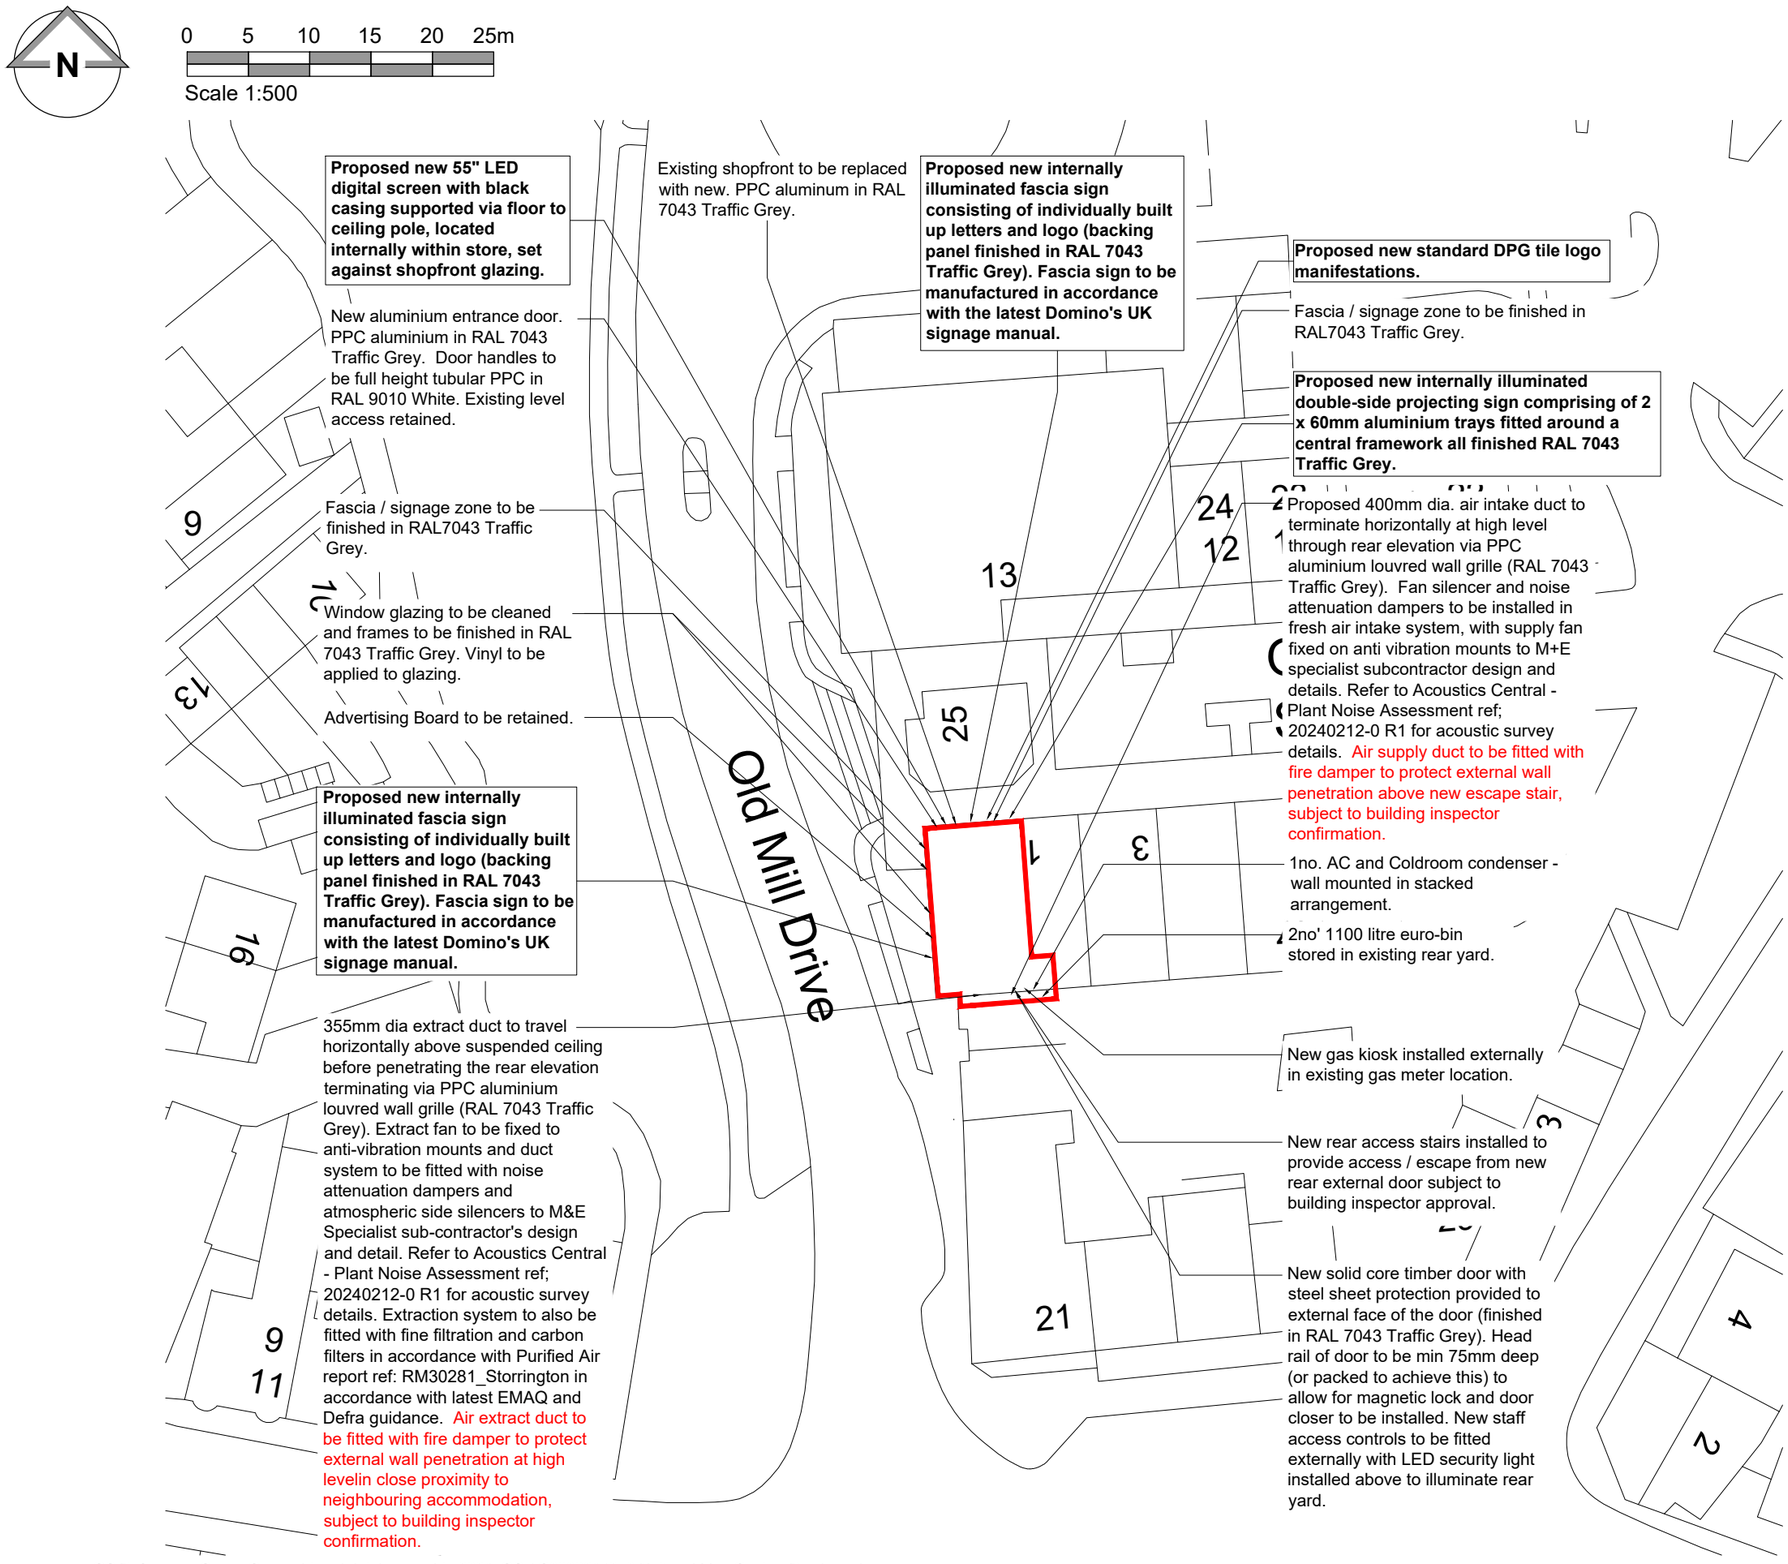

OS Reference: Crown Copyright and database rights 2024. OS AC0000814278 National Map Centre. Purchased 28/02/2024 1 year licence.

Block Plan

NOTES AEWTP043

- All dimensions and levels are to be checked on site.
- Any discrepancies are to be reported to the architect before any work commences.
- This drawing may be scaled for planning purposes only.
- This drawing shall not be reproduced without express written permission from AEW.
- Title overlay drawings and ownership boundaries are produced using all reasonable endeavours. AEW cannot be responsible for the accuracy or scale discrepancy of base plans supplied to them.
- All works are to be undertaken in accordance with Building Regulations and the latest British Standards.
- All proprietary materials and products are to be used strictly in accordance with the manufacturers recommendations.

CDM 2015

Client notified of duties: **At Annual Design Review**
Principal Designer: **Bernard Sims Associates**

Unless noted below, all known hazards have been highlighted on the drawing:

- Asbestos survey report required prior to fit out works.
- Proposed layout subject to Building Control approval of fire strategy and access arrangements.
- Refer to Purified Air report reference RM30281_Storrington for oven extract system odour abatement details and specification.

Application Boundary Indicated Thus:

Application Area	128.4m²

Bold annotation refers to amendments that fall under new signage application. All other notations refer to Change of Use application ref: DC/24/1265

REV	Date		
B	15/10/2024	AL	MC
	Drawing updated to suit workstage. Signage annotations added.		
A	25/04/2024	GH	AL
	Drawing updated to PM comments		
-	15/03/2024	GH	AL
	Initial issue		

Status: **S2** Purpose of Issue: **For Approval**
drawing stage: **Stage 4b - Advertisement**
client: **Domino's Pizza Group**
project: **1 Old Mill Square, Storrington, RH20 4NQ**
store: **PJ005936**
drawing title: **Block Plan**
date: **29/02/2024** drawn: **GH**
scale@A3: **1:500** checked: **AL**

Rev **B**
Job No **13780-AEW-PJ005936-XX-DR-0006**

aew architects
0161 214 4370
www.aewarchitects.com