Floor Plans

Scale 1:50

Existing Ground Floor

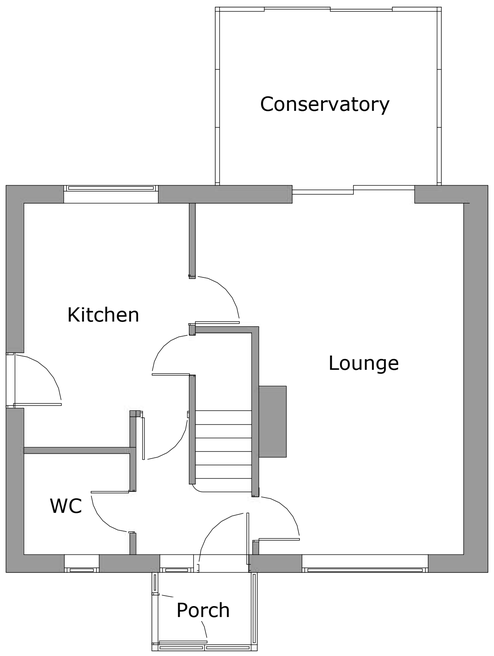

Proposed Ground Floor

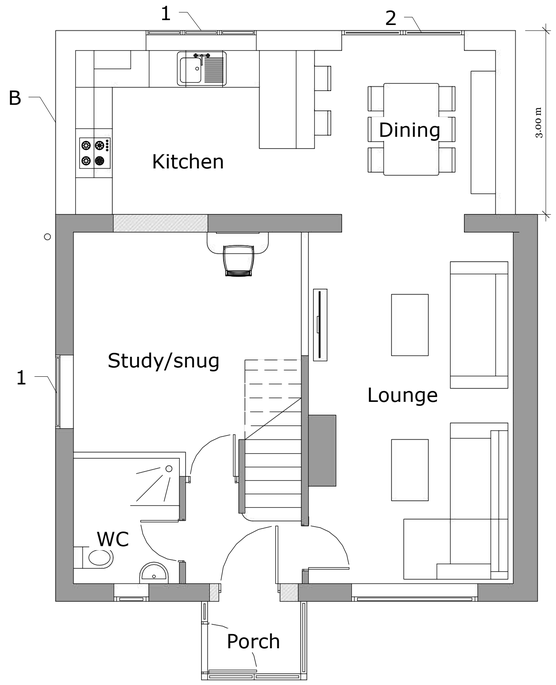

Scale Bar 1:50

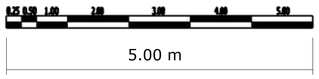

NOTES
DRAWINGS FOR PLANNING PURPOSES ONLY.
ALL DIMENSIONS TO BE TAKEN ON SITE,
PRIOR TO CONSTRUCTION.

NOTES

1. NEW WINDOW
2. NEW PATIO DOORS

MATERIALS

A. MARLEY MENDIP OR SIMILAR
B. BRICKWORK

READ IN CONJUNCTION WITH ALL OTHER PROJECT DOCUMENTS-REFER ALL DESCREPENCES AND ERRORS TO THE ARCHITECT/AUTHER,SCALING THIS DRAWING IS PERMITTED EXCEPT FOR CONSTRUCTION PURPOSES-WORK ONLY TO FIGERED DIMENSIONS DURING CONSTRUCTION.NOT AUTHORISED FOR CONSTRUCTION UNLESS SPECIFICALLY STATED.ALL COPYRIGHTS IN THIS DRAWING AND DESIGNS SHOWN THEREIN IS RETAINED-DO NOT REPRODICE WITHOUT CONSENT.

abmbuild
arch-design • build • manage

PAGE DESCRIPTION: Floor Plans

PROJECT STAGE: Planning

PROJECT TITLE: Rear Elevation Single Storey Extension

CLIENT: Robert Ferguson

ADDRESS: 64 Blackbridge Lane, Horsham, RH12 1RX

DATE: 10/10/2024

DRAWN BY CKG

Scale= As shown A1