
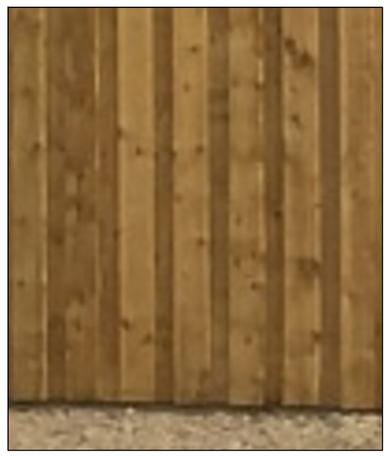


PROPOSED CASTLE BOARD FENCING - DESIGN INTENT.

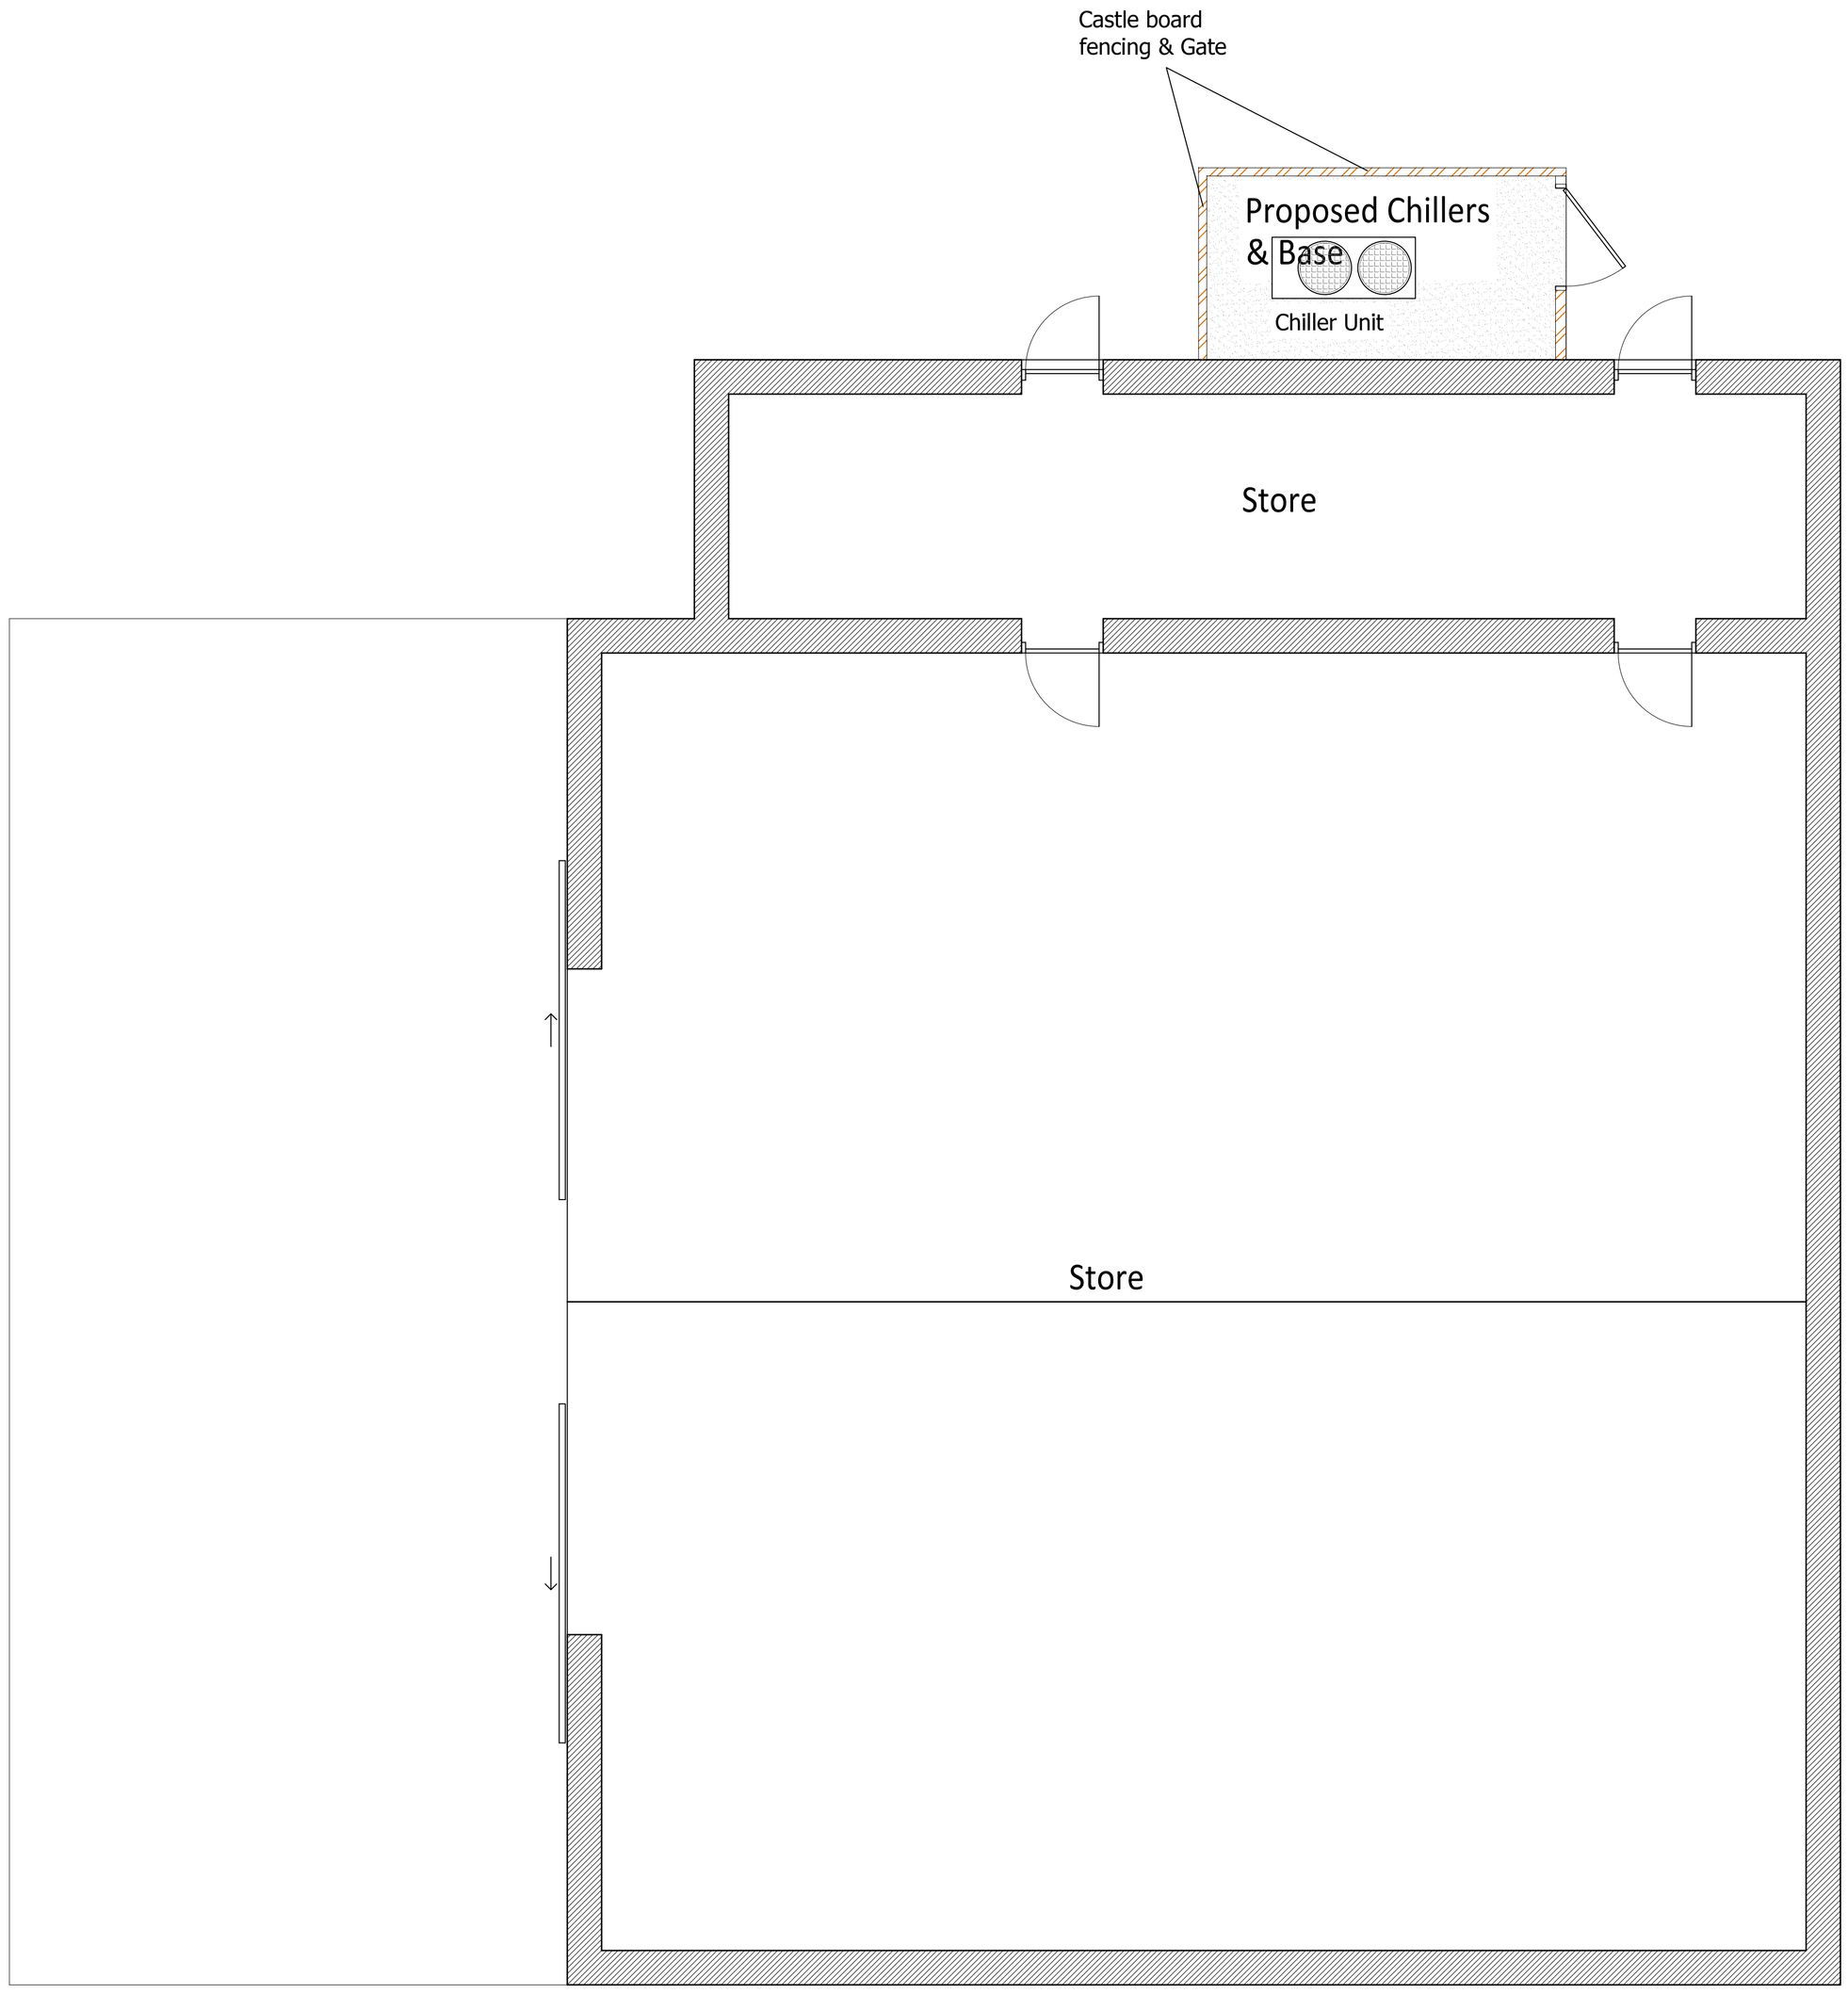

PROPOSED GROUND FLOOR PLAN
SCALE 1:50

SCALE - 1:50
0 0.5 1.0 1.5 2.0 2.5 3.0 3.5 4.0 4.5 5.0 5.5 6.0 6.5 7.0 7.5 8.0 8.5 9.0 9.5 10.0 [m]

NOTE:

The Contractor is to check and verify all building and site dimensions, levels and sewer invert levels at connection points before work starts. This drawing must be read with and checked against any structural or other specialist drawings provided.
The Contractor Is to comply in all respects with the current Building Regulations whether or not specifically stated on these drawings. This drawing is not intended to show details of foundation or ground conditions. Each area of ground relied upon to support the structure depicted must be investigated by the Contractor and suitable methods of foundation be provided.

Rev.		By	Date
C	DH AMENDMENTS 19.03.24	BH	21.03.24
B	DH AMENDMENTS 15.03.24	BH	15.03.24
A	DH AMENDMENTS 04.07.22.	BH	04.07.22

Hollington AGENCY LTD
Tel. 07974 763424
E-mail : ben@hollington-architects.co.uk

Site

MANNINGS HEATH

Hammerpond Road, Mannings Heath, West Sussex, RH13 6PG

Title

GROUND FLOOR PLAN

(AS PROPOSED)

Project Manager/ Checked	Drawn By	Scale	Date
	BH	AS NOTED@A1	MAR '24

Arch./Des.	Drawing Number	Rev.
HA	24:33/403	C