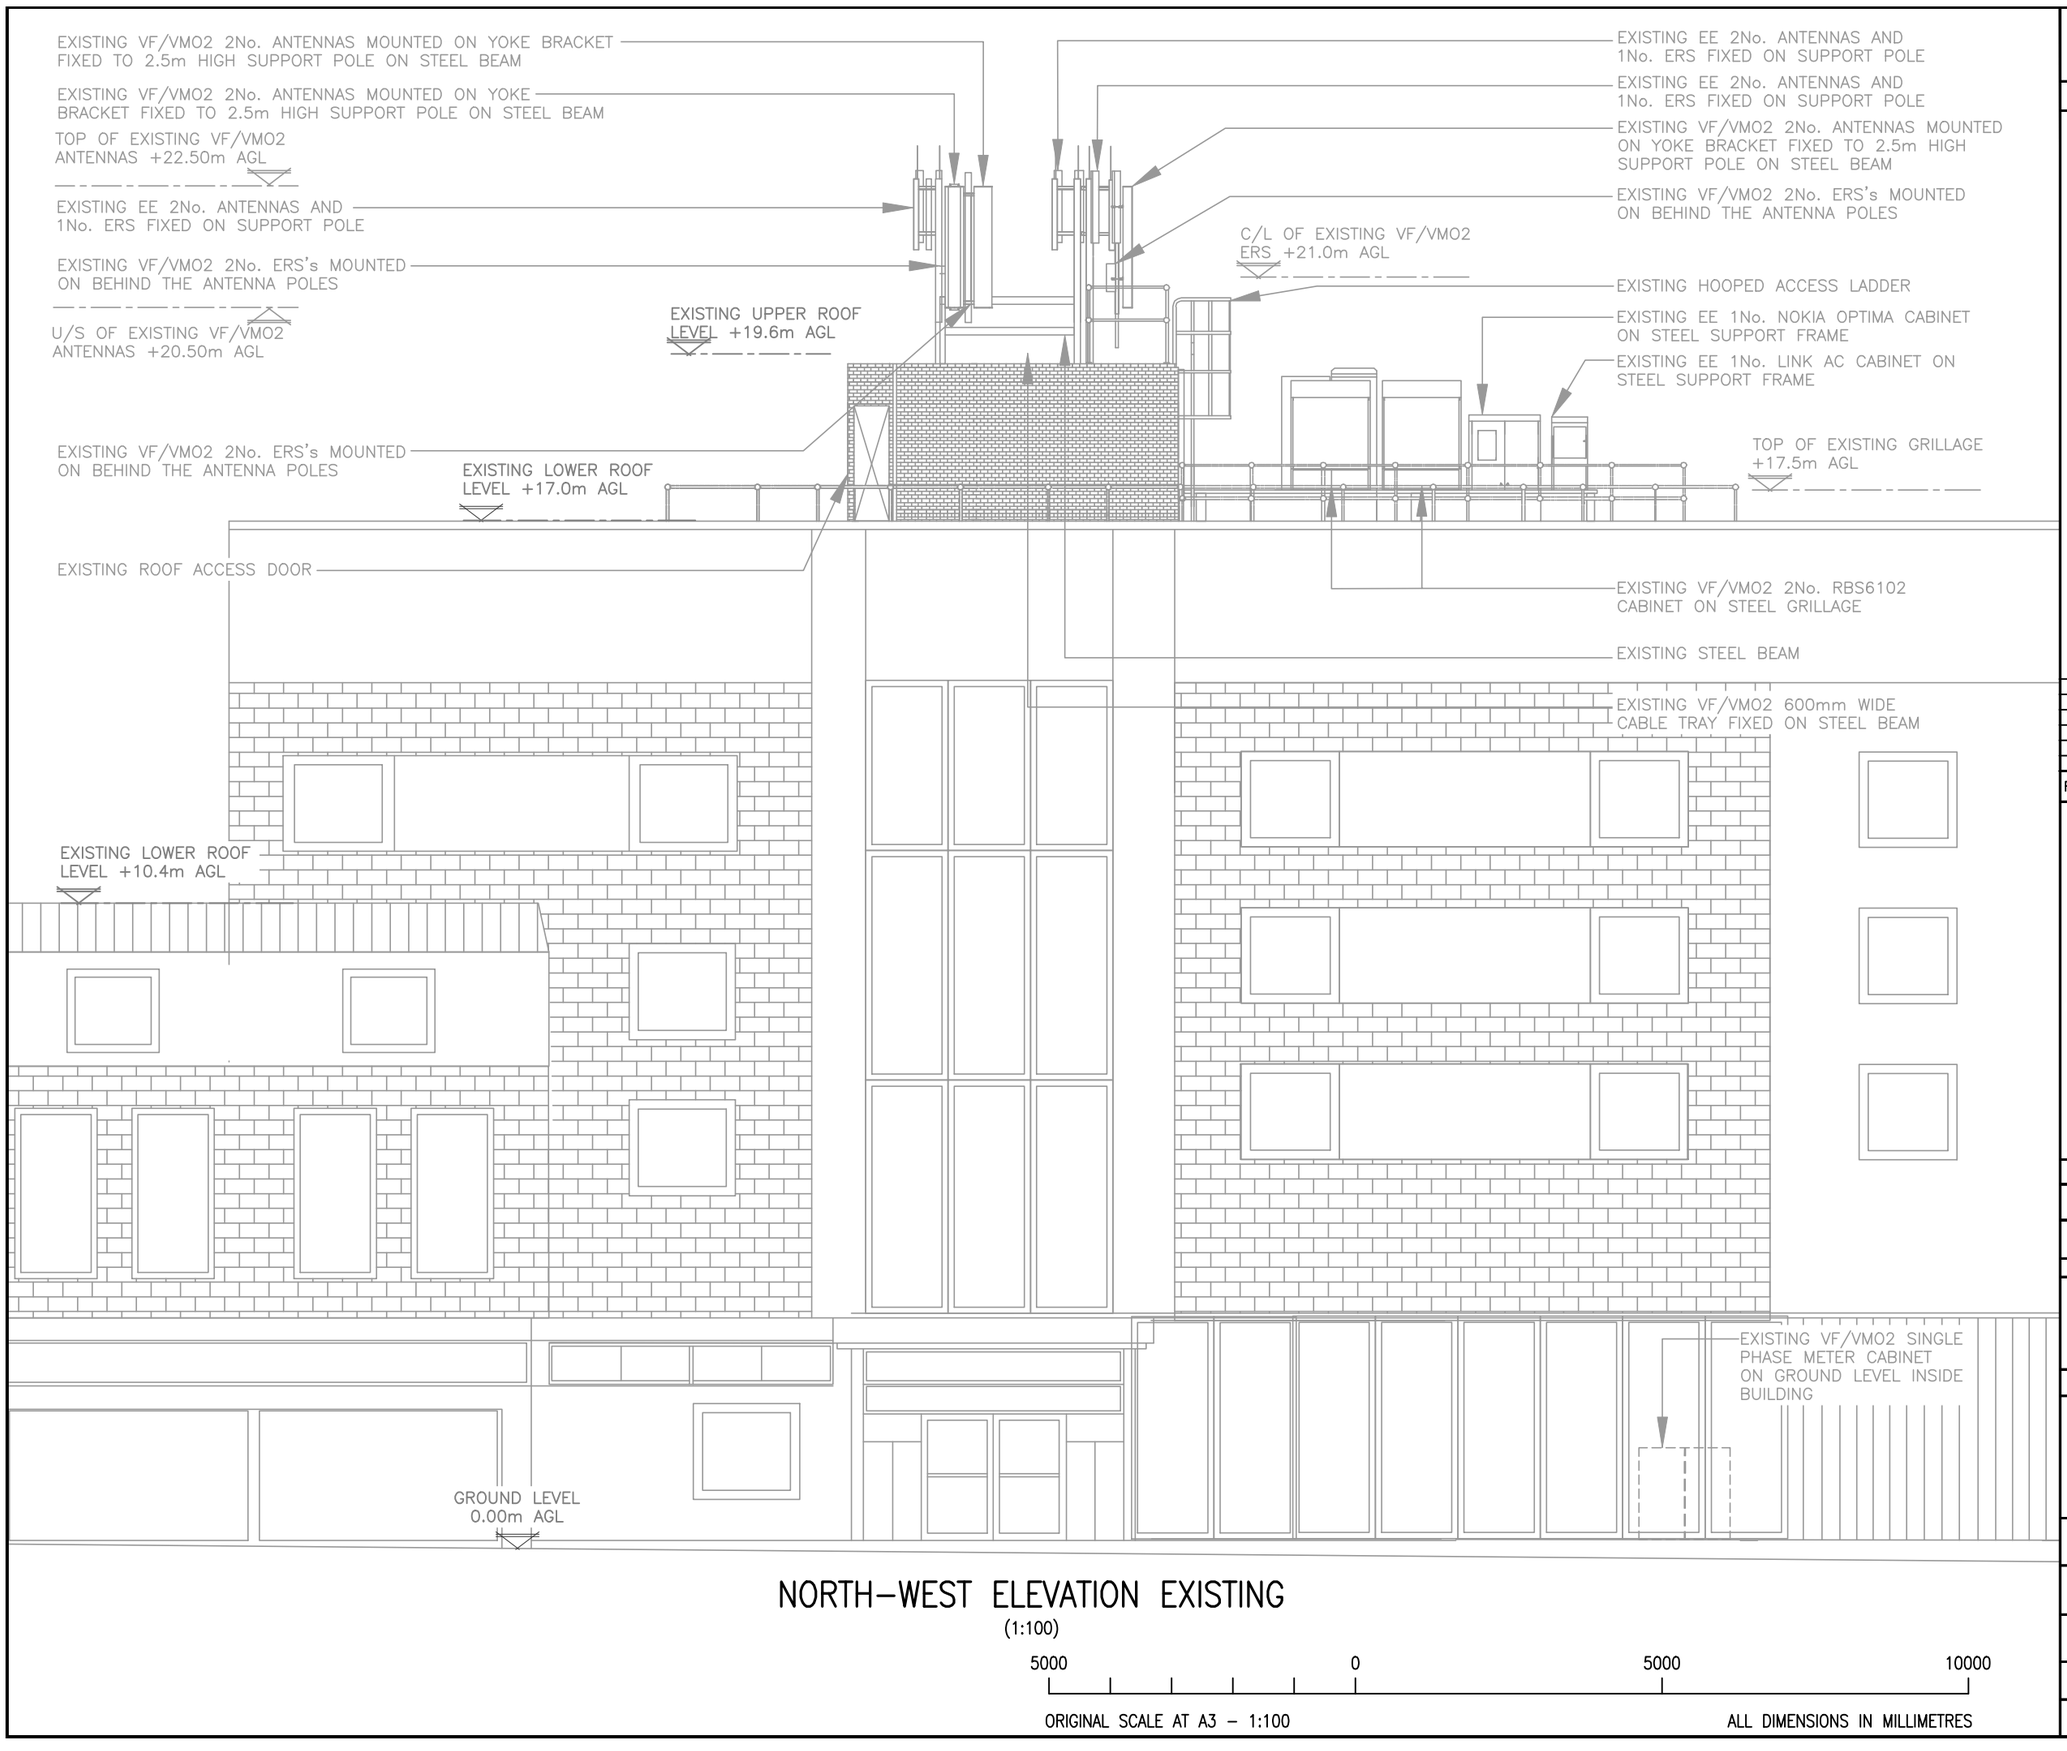


# NORTH–WEST ELEVATION EXISTING

(1:100)

5000 0 5000 10000

ORIGINAL SCALE AT A3 – 1:100

ALL DIMENSIONS IN MILLIMETRES

Notes:

1 ALL DIMENSIONS ARE IN MM UNLESS NOTED OTHERWISE
2 DRAWING TO SCALE WHEN PRINTED AT A3

N.G.R E: 516958 N: 130626

| REV | MODIFICATION | BY | CH | DATE |
|---|---|---|---|---|
| A | Issued for Approval | NV | SDUI | 07.05.24 |

ERICSSON
SDU IND TEAM

vodafone
BECON SRAN UPGRADE

| Cell Name | Opt. |
|---|---|
| TRAVEL LODGE | F |

Cell ID No

| CTIL | VF | VMO2 |
|---|---|---|
| E313630 12696522 | 30134_21 | 500121 |

Site Address / Contact Details

WORTHING ROAD
HORSHAM
RH12 1SQ

Drawing Title: NORTH–WEST ELEVATION EXISTING

| Purpose of issue: | Dwg Rev: |
|---|---|
| PLANNING | A |

| Drawing Number: | Pack Issue: |
|---|---|
| 300 | A |

| Surveyed By: | Original Sheet Size: | | |
|---|---|---|---|
| SF | A3 | | |
| Drawn: NV | Date: 07.05.24 | Checked: SDUI | Date: 07.05.24 |