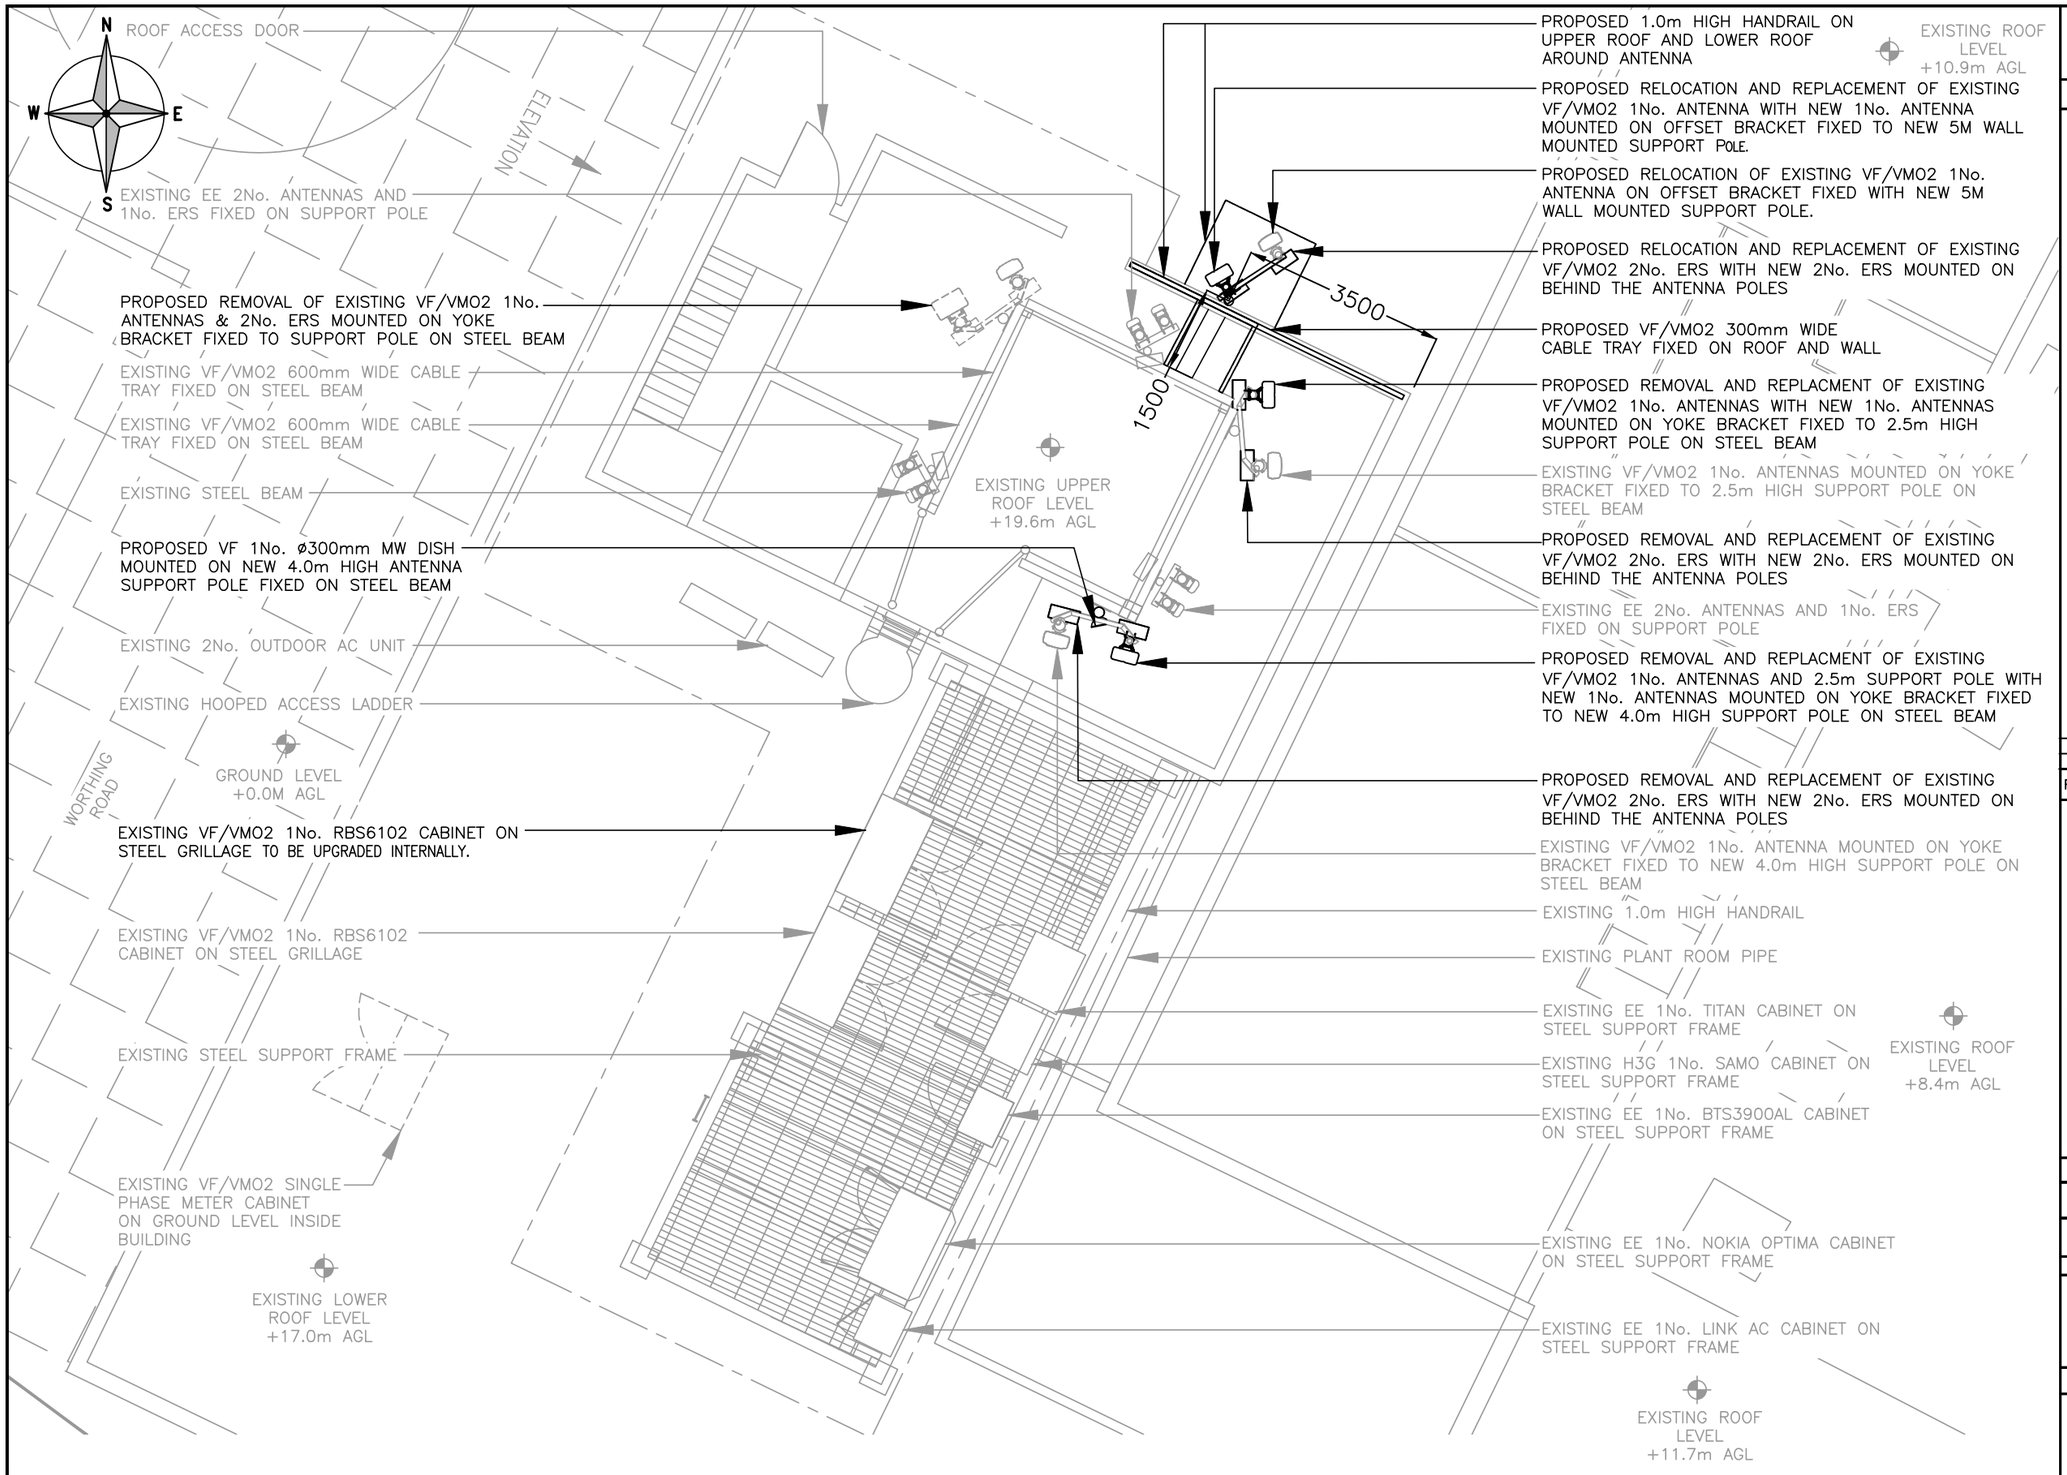

SITE PLAN PROPOSED

(1:100)

These drawings comply with VF & VMO2 NON-Standard ICNIRP guidelines under Configuration Multi Operator (MORAN + OLO). Designed in accordance with Cornerstone document: SDN0007 v1.0 & SDN0009 v6.0.

5000 0 5000 10000

ORIGINAL SCALE AT A3 – 1:100

ALL DIMENSIONS IN MILLIMETRES

Notes:

1 ALL DIMENSIONS ARE IN MM UNLESS NOTED OTHERWISE
2 DRAWING TO SCALE WHEN PRINTED AT A3

N.G.R E: 516958 N: 130626

NOTE:–
MAINTENANCE WILL BE DONE THROUGH SCAFF HOLDING

REV	MODIFICATION	BY	CH	DATE
A	Issued for Approval	NV	SDUI	07.05.24

ERICSSON
SDU IND TEAM

vodafone
BECON SRAN UPGRADE

Cell Name	Opt.
TRAVEL LODGE	F

Cell ID No

CTIL	VF	VMO2
E313630 12696522	30134_21	500121

Site Address / Contact Details

WORTHING ROAD
HORSHAM
RH12 1SQ

Drawing Title: SITE PLAN PROPOSED

Purpose of issue: PLANNING — Dwg Rev: A

Drawing Number: 201

Surveyed By:	Original Sheet Size:	Pack Issue:
SF	A3	A

Drawn:	Date:	Checked:	Date:
NV	07.05.24	SDUI	07.05.24