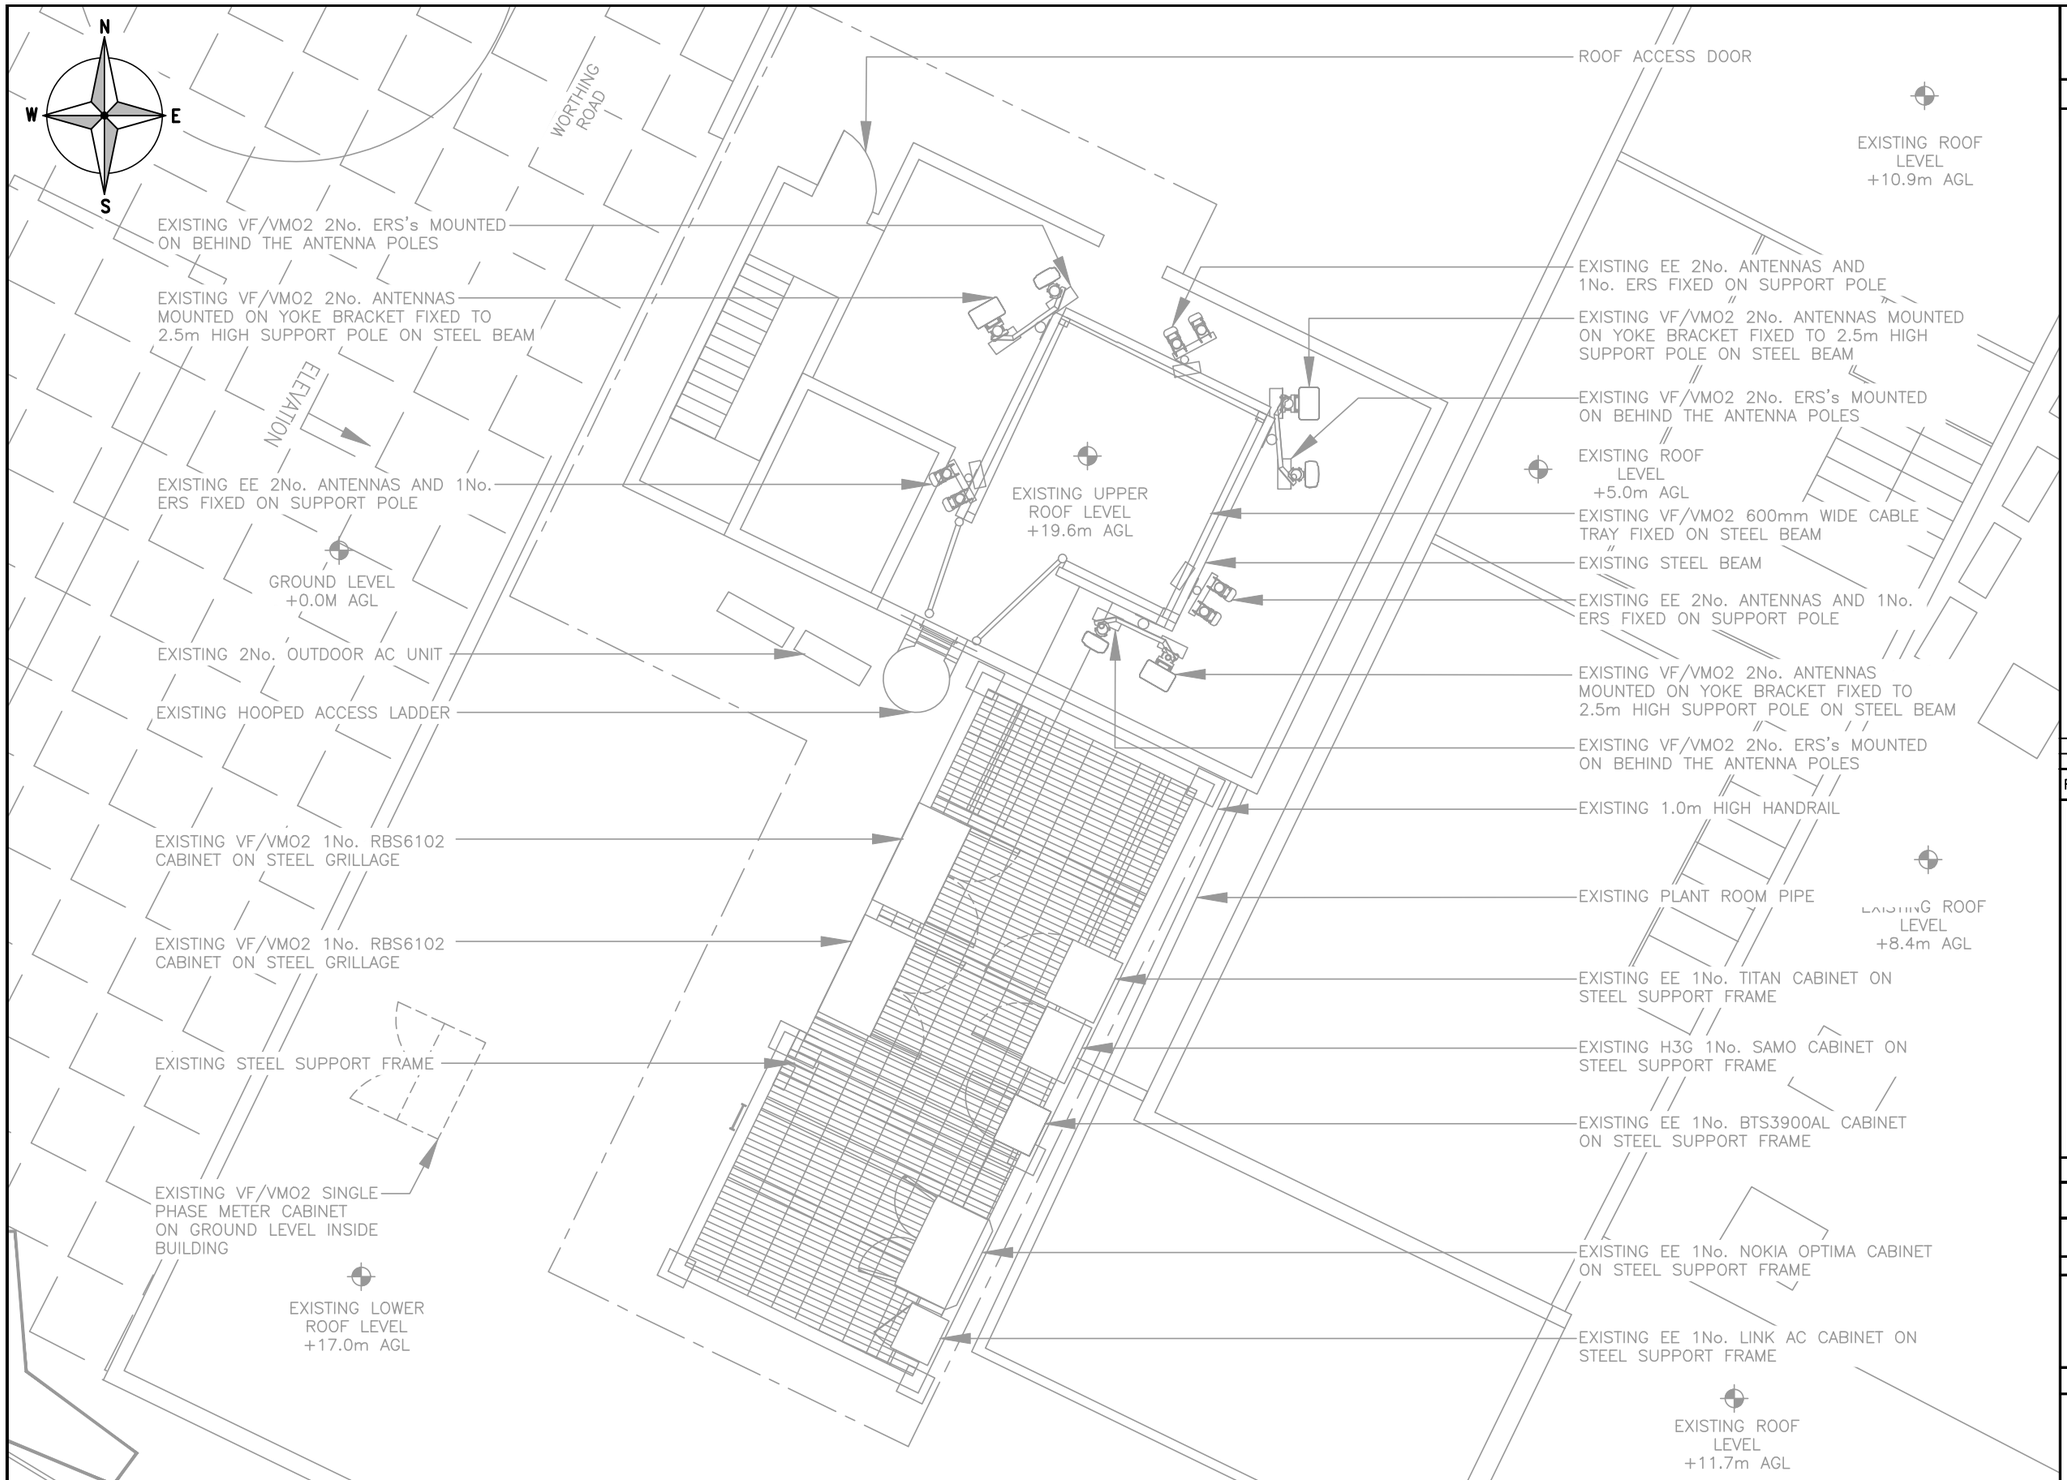

SITE PLAN EXISTING

(1:100)

5000 0 5000 10000

ORIGINAL SCALE AT A3 – 1:100

ALL DIMENSIONS IN MILLIMETRES

Notes:

1 ALL DIMENSIONS ARE IN MM UNLESS NOTED OTHERWISE
2 DRAWING TO SCALE WHEN PRINTED AT A3

N.G.R E: 516958 N: 130626

REV	MODIFICATION	BY	CH	DATE
A	Issued for Approval	NV	SDUI	07.05.24

ERICSSON
SDU IND TEAM

vodafone
BECON SRAN UPGRADE

Cell Name	Opt.
TRAVEL LODGE	F

Cell ID No

CTIL	VF	VMO2
E313630 12696522	30134_21	500121

Site Address / Contact Details

WORTHING ROAD
HORSHAM
RH12 1SQ

Drawing Title: SITE LOCATION MAPS

Purpose of issue: PLANNING — Dwg Rev: A

Drawing Number: 100

Surveyed By:		Original Sheet Size:		Pack Issue:
SF		A3		A
Drawn: NV	Date: 07.05.24	Checked: SDUI	Date: 07.05.24	