HIGHWAY AT HORSHAM IN THE DISTRICT OF HORSHAM

NORTH

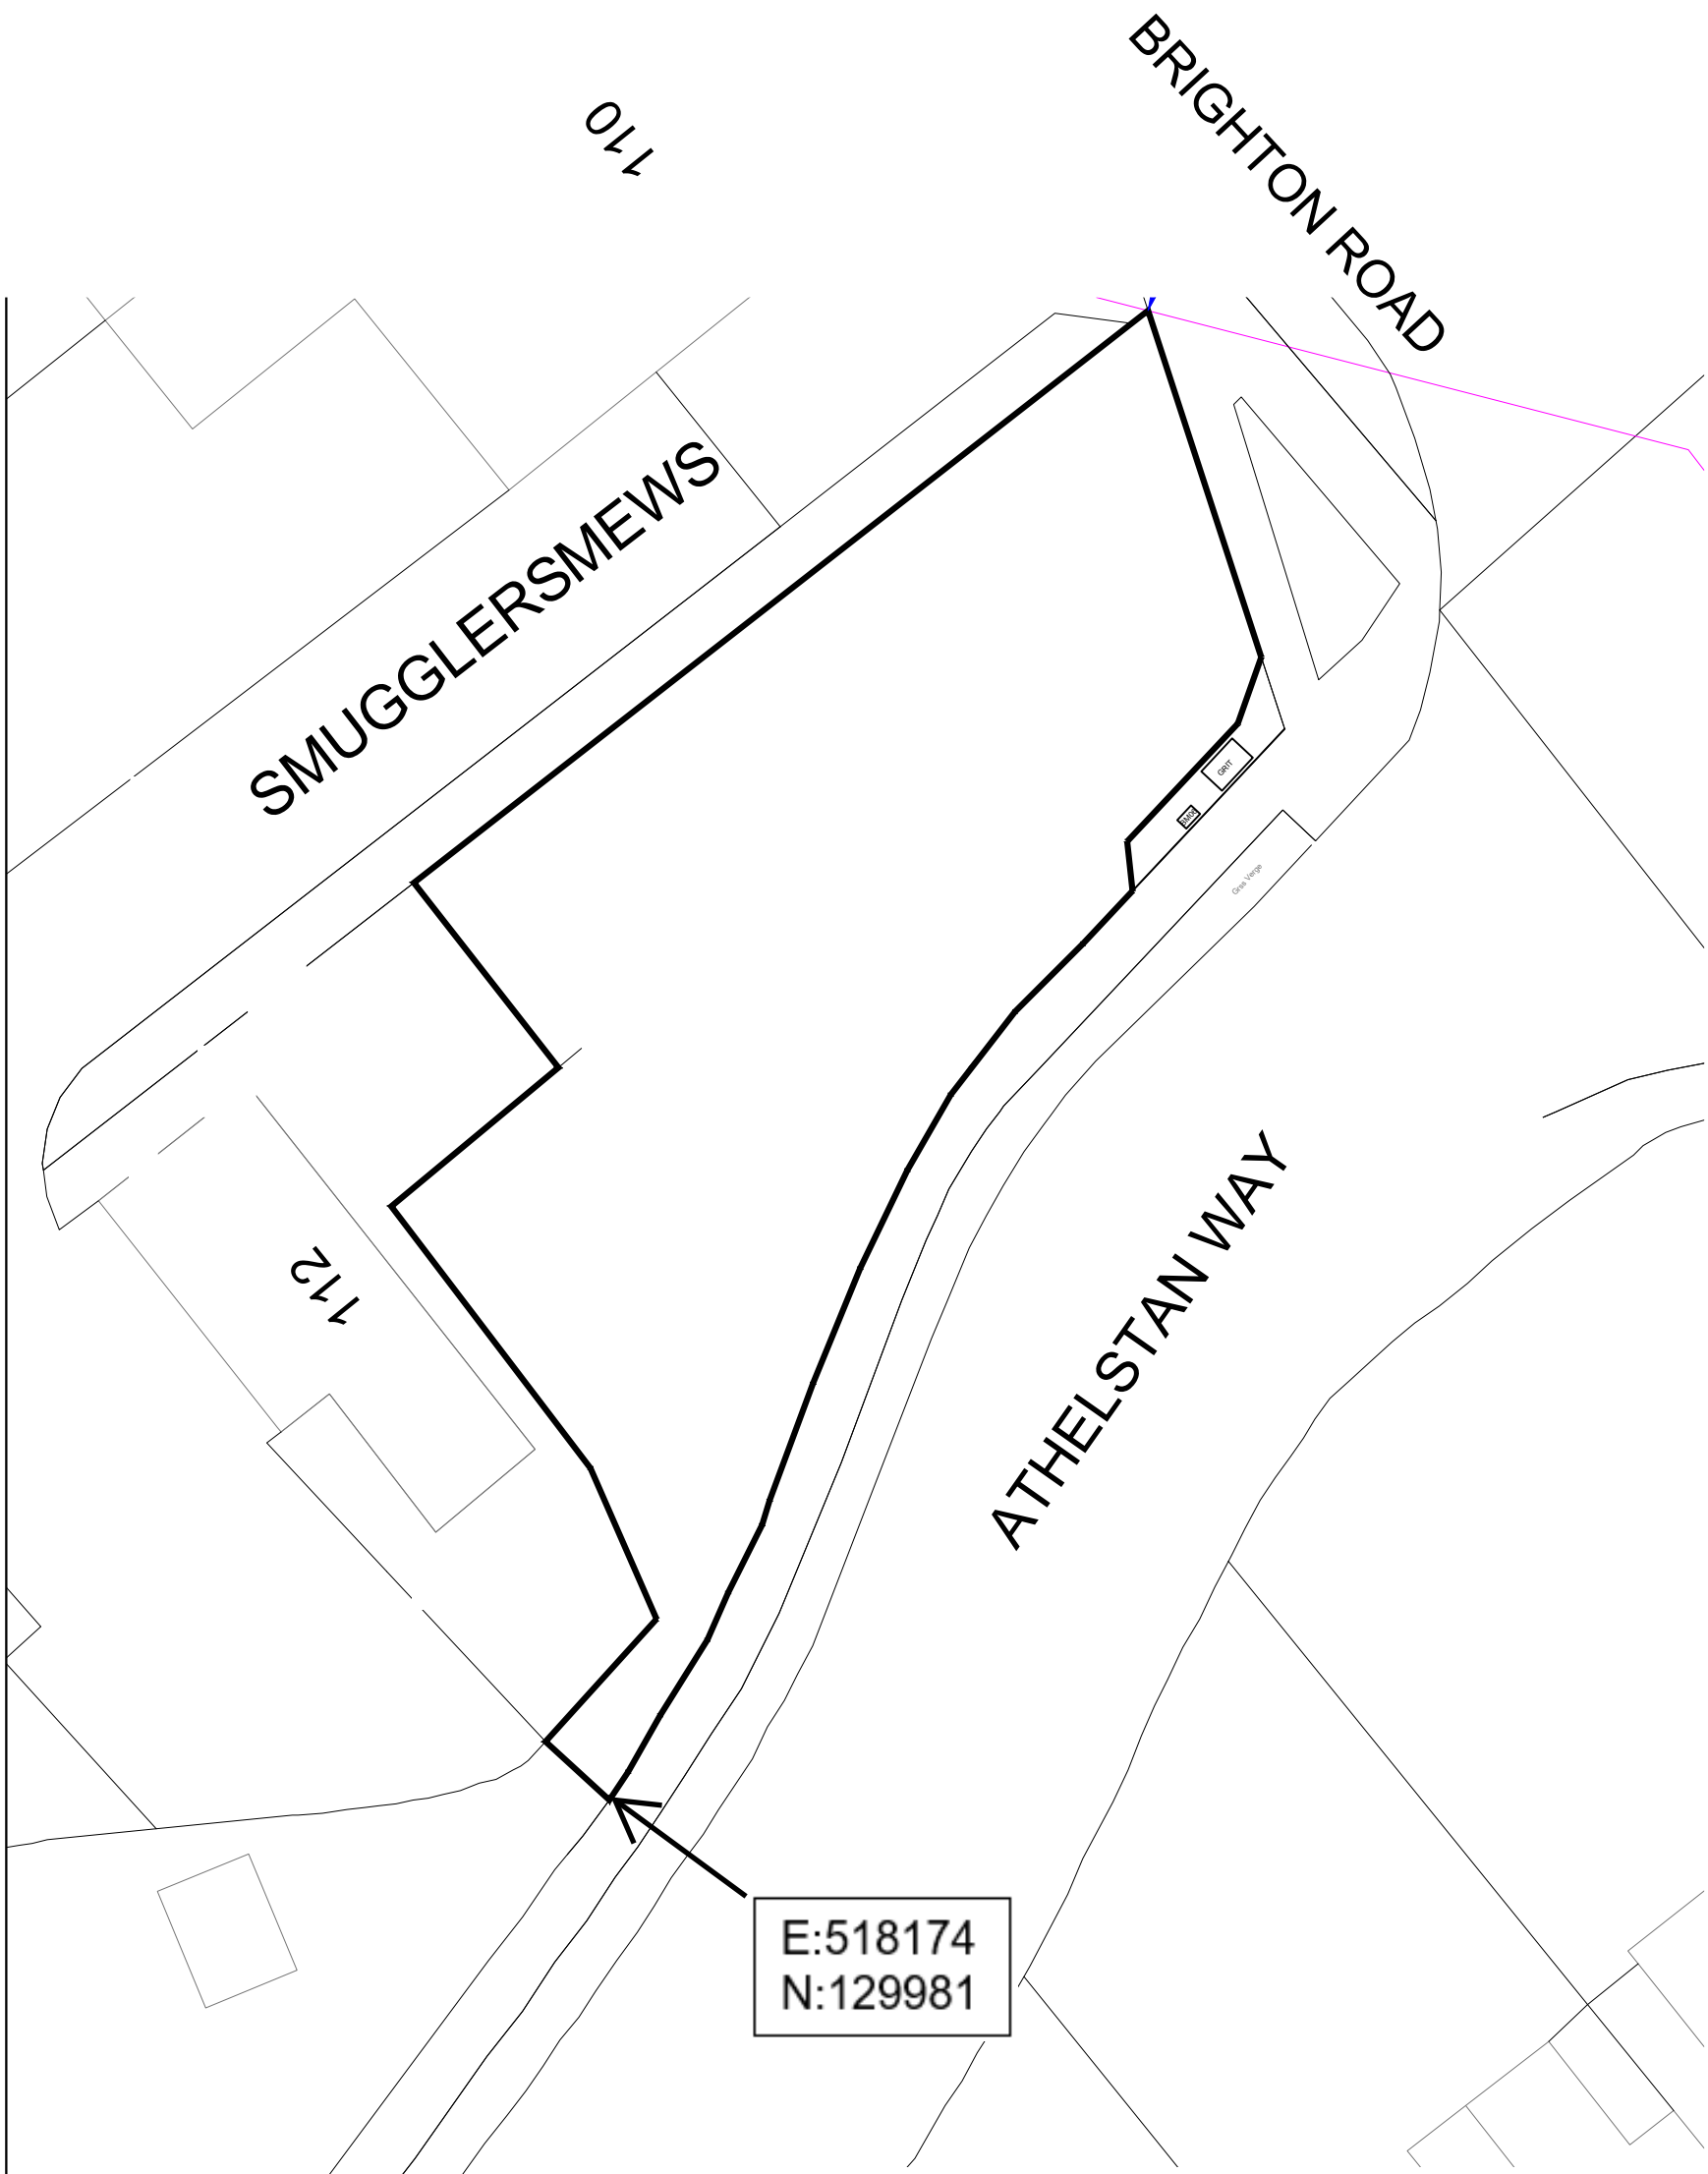

Key Scale 1:200 @A3 Highway to be stopped up	National Transport Casework Team Department for Transport Plan No: NATTRAN/SE/S247/5738	Signed by Authority of the Secretary of State on…….. Signature…….. TIM BRIMELOW An Official in the National Transport Casework Team Department for Transport