


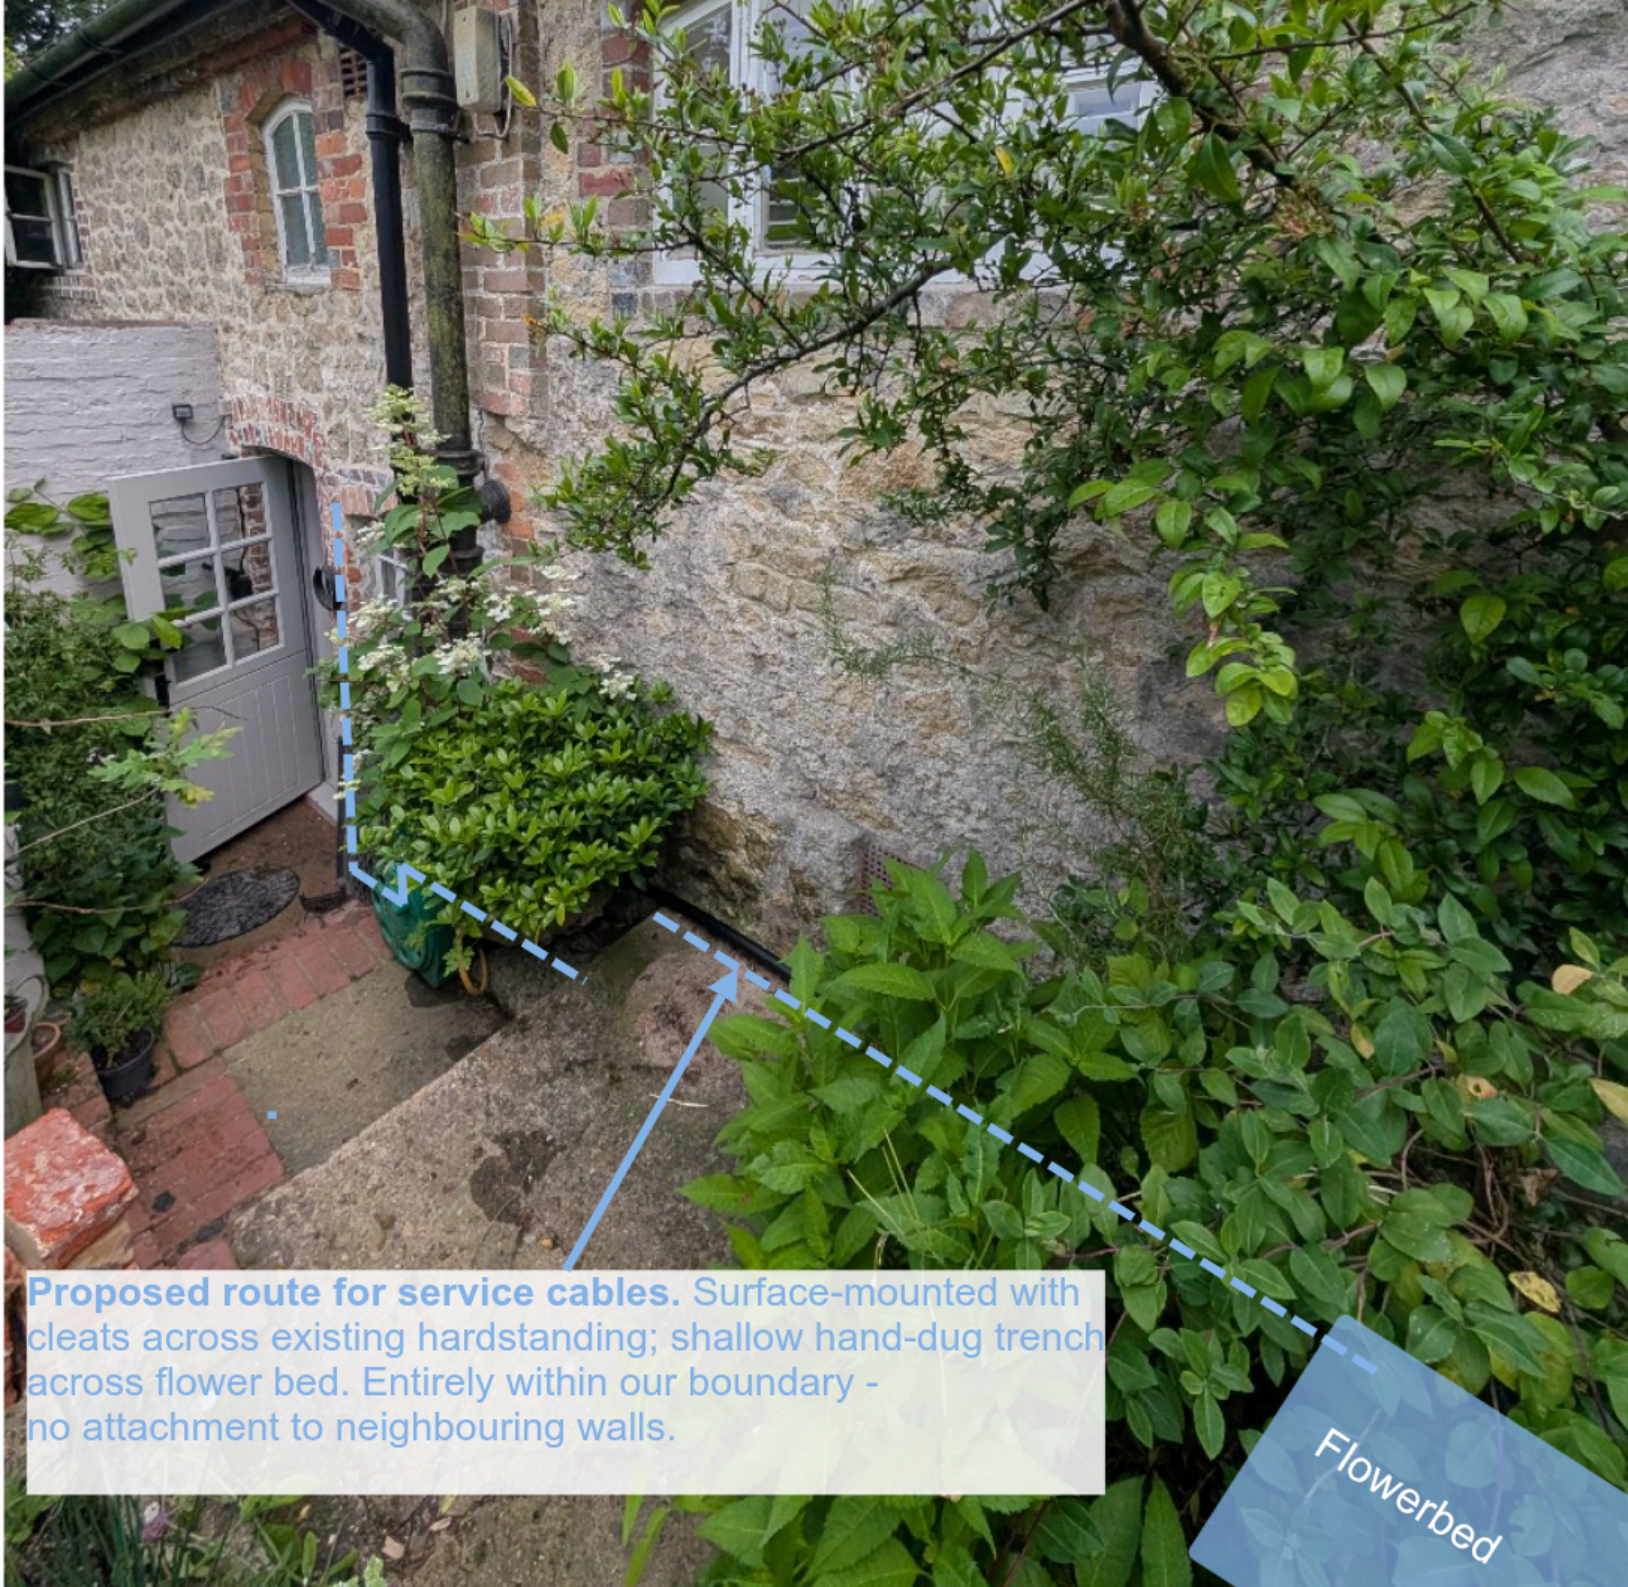

Proposed route for service cables. Surface-mounted with cleats across existing hardstanding; shallow hand-dug trench across flower bed. Entirely within our boundary - no attachment to neighbouring walls.

Flowerbed