


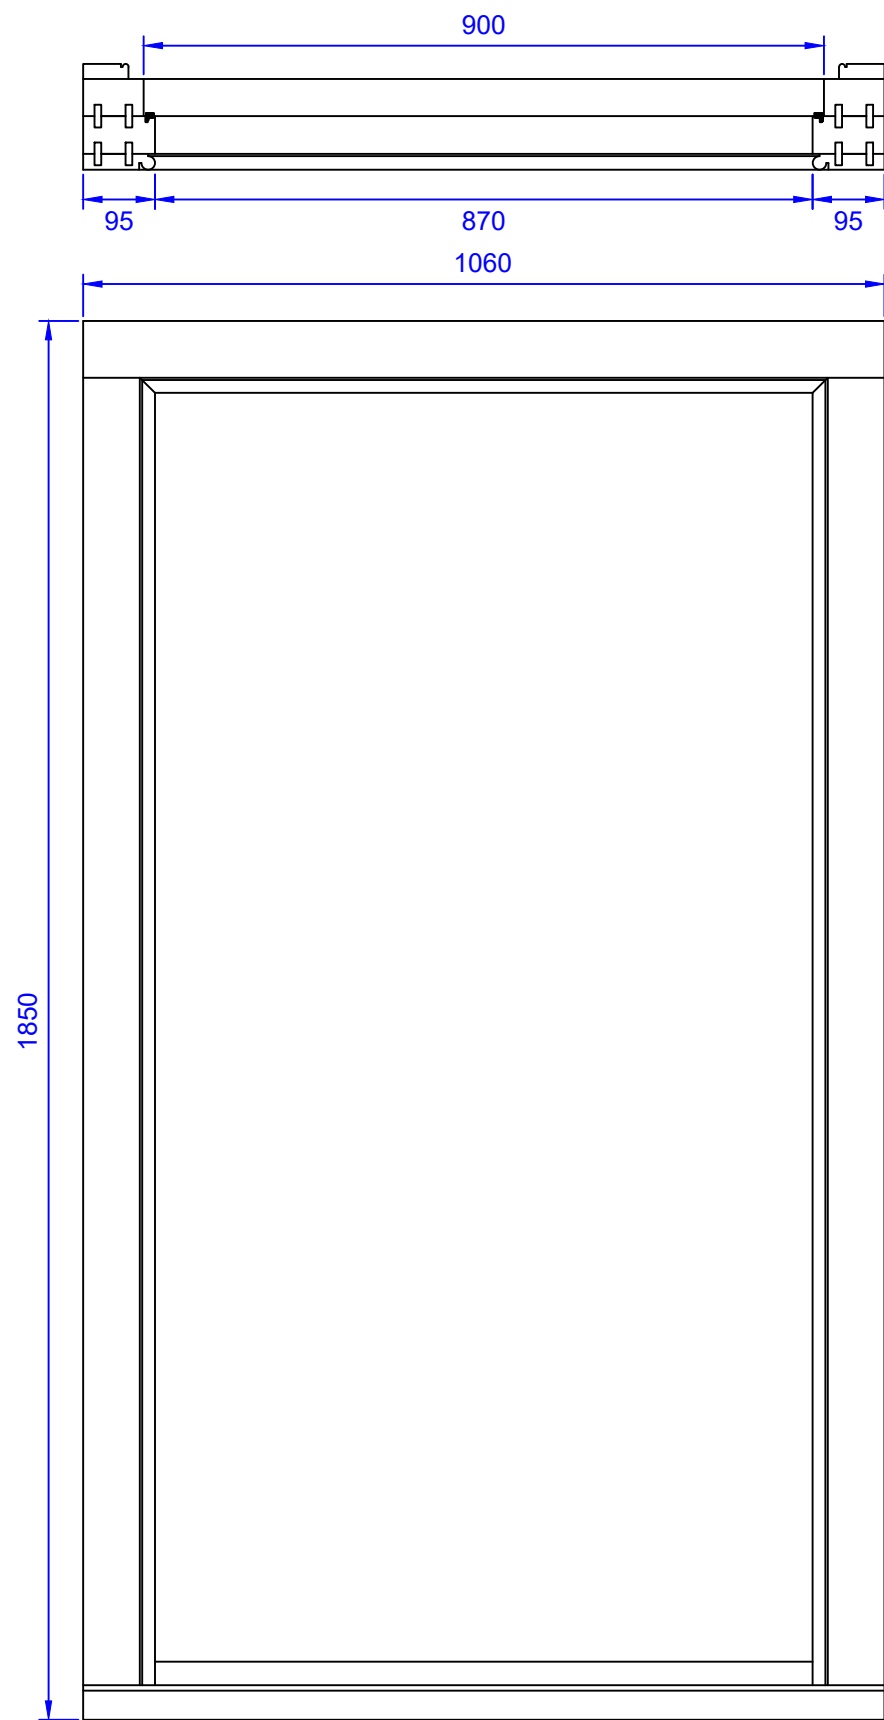
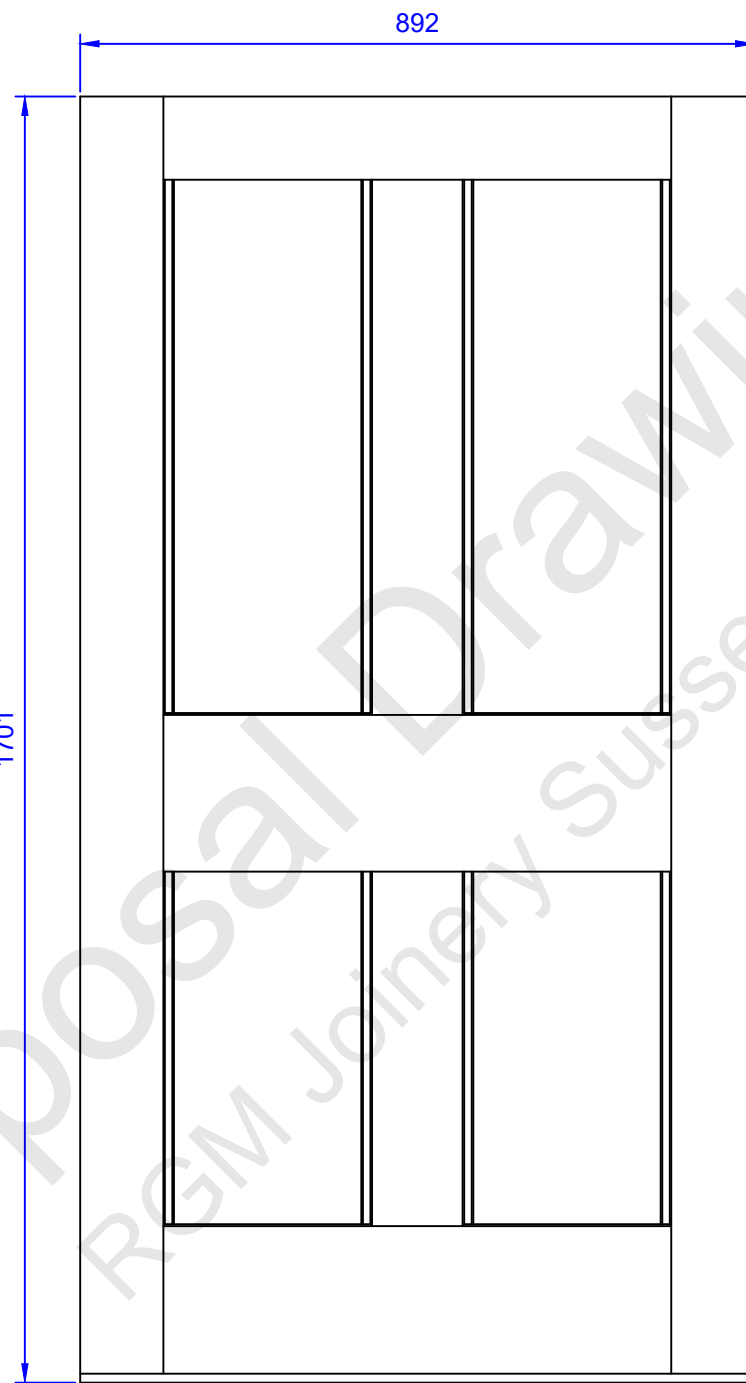
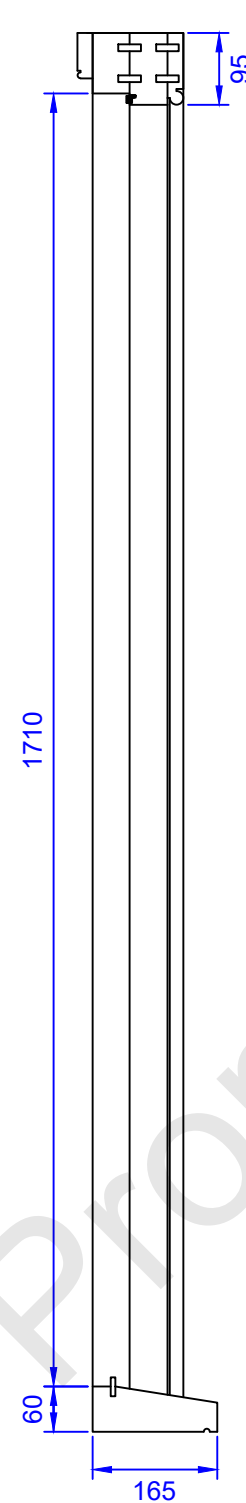


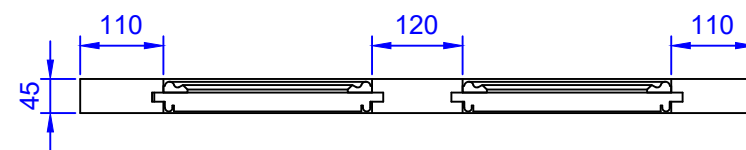

Door Frame

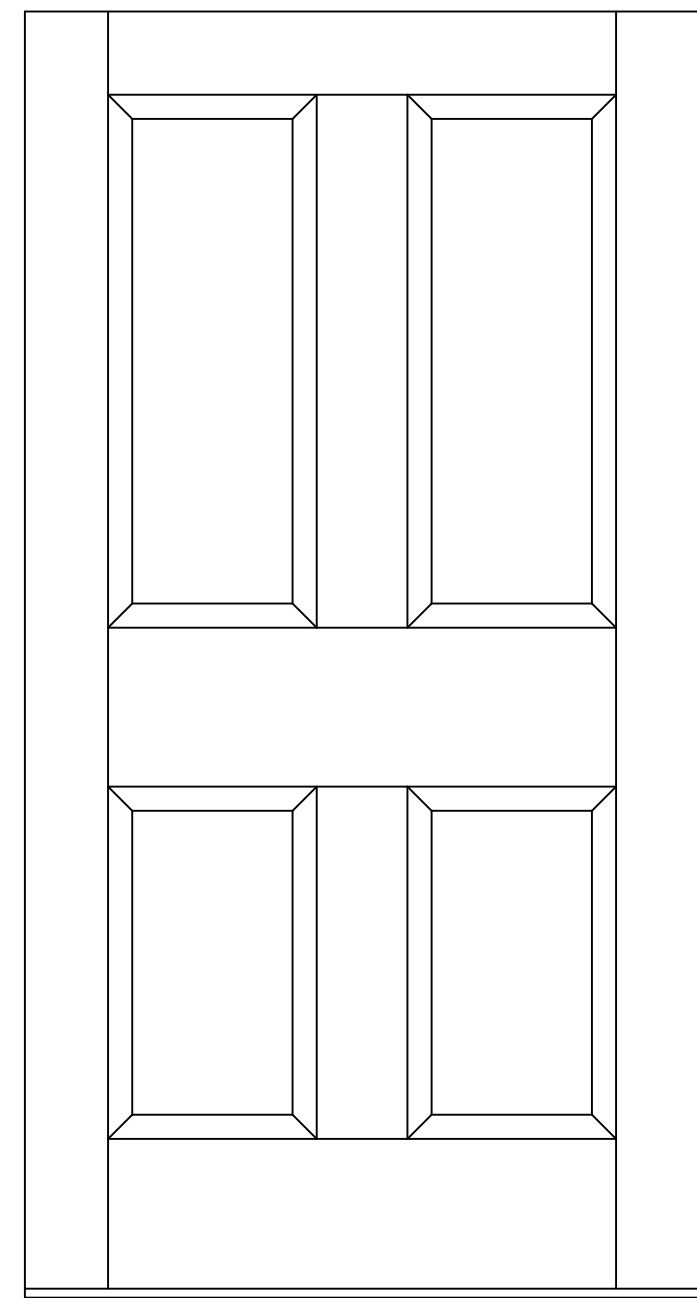

Outside door elvation

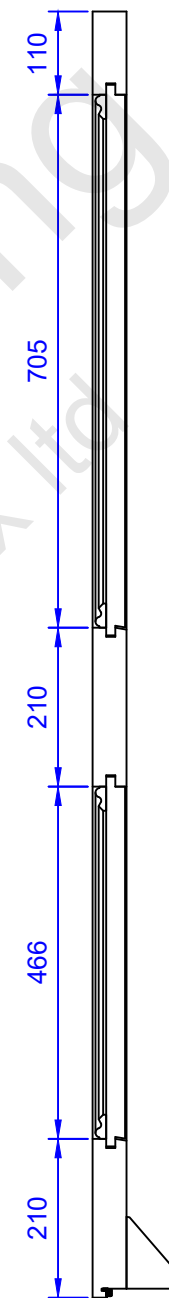

Door and Frame setting out details

R.G.M Joinery Sussex Ltd.			
Contract: Hamish McDonald 1 Church Gate, Horsham RH13 8PH	Date: 11/06/26		
Drawn by: RM			
Title: Replacement Front Door		Unit D2 Rudford Industrial Estate Ford, West Sussex BN18 0BD 01903725882 RGMjoinerysussexltd@hotmail.co.uk	
Size: A3	Scale: 1:10	Drawing No. A402/A3/02	Revision A